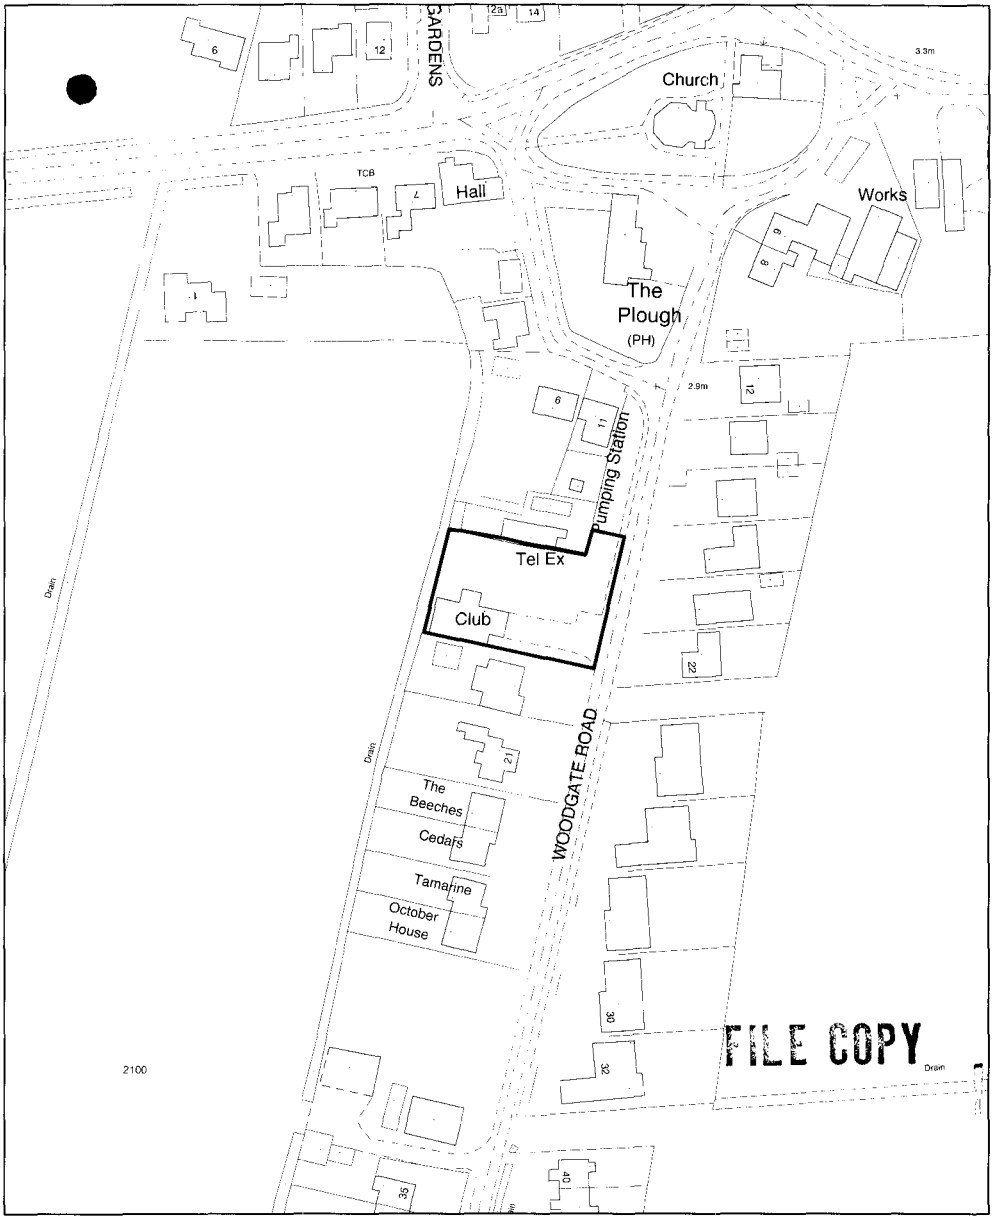


S O U T H
HOLLAND
DISTRICT COUNCIL

Housing and Planning Services Department


Council Offices, Priory Road, Spalding, Lincolnshire
PE11 2XE

Planning Application Location Plan
Ward Member Notification

H13/0668/00

Scale: 1:1250

PLEASE DO NOT COPY THIS PLAN
This map is reproduced from Ordnance Survey material with permission of Ordnance Survey on behalf of Her Majesty's Stationery Office (c) Crown copyright. Unauthorised reproduction infringes Crown copyright and may lead to prosecution or civil proceedings. South Holland District Council LA079413 2000

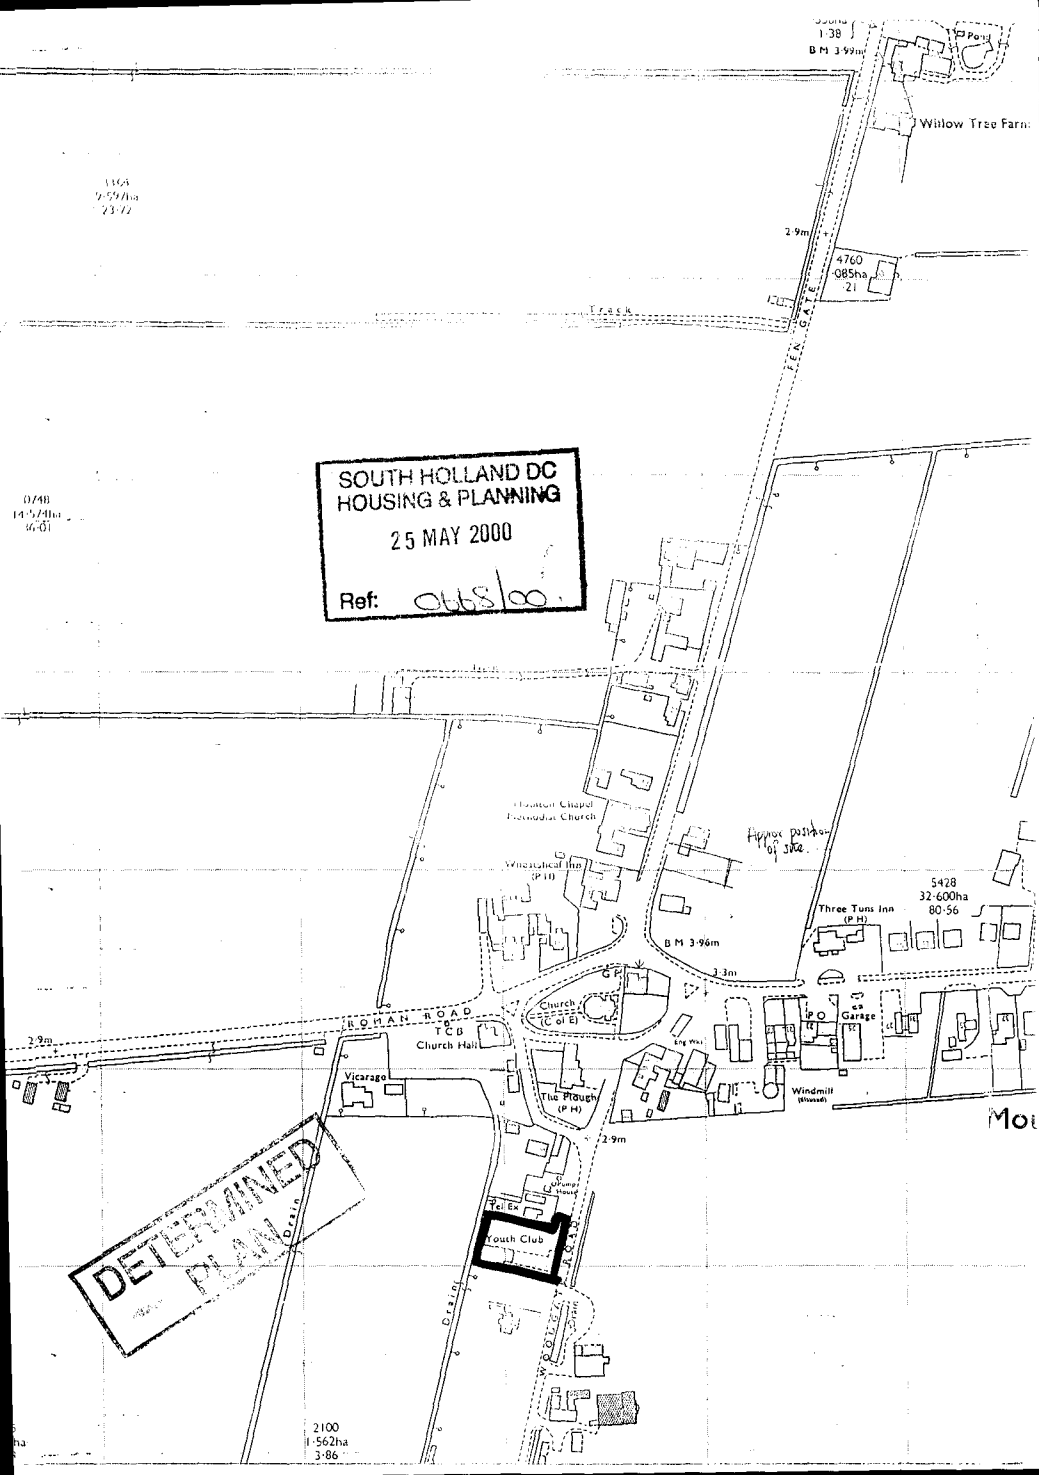
SOUTH HOLLAND DC
HOUSING & PLANNING
25 MAY 2000
Ref: H685/00
DETERMINED
PLAN
Willow Tree Farm
Pond
Track
FEN GATE
Wesleyan Chapel
Methodist Church
Wheatsheaf Inn
(P H)
Three Tuns Inn
(P H)
BM 3·96m
Church
C of E
ROMAN ROAD
TCB
Church Hall
Vicarage
The Plough
(P H)
P O
Garage
Windmill
Tel Ex
Youth Club
Pump House
Drain
WOLLWELL
ROAD
4760
·085ha
·21
5428
32·600ha
80·56
2100
1·562ha
3·86