




Contractor to check all Dimensions on site prior to ordering materials / commencing work.Do Not Scale from this Drawing - If in doubt then please ask

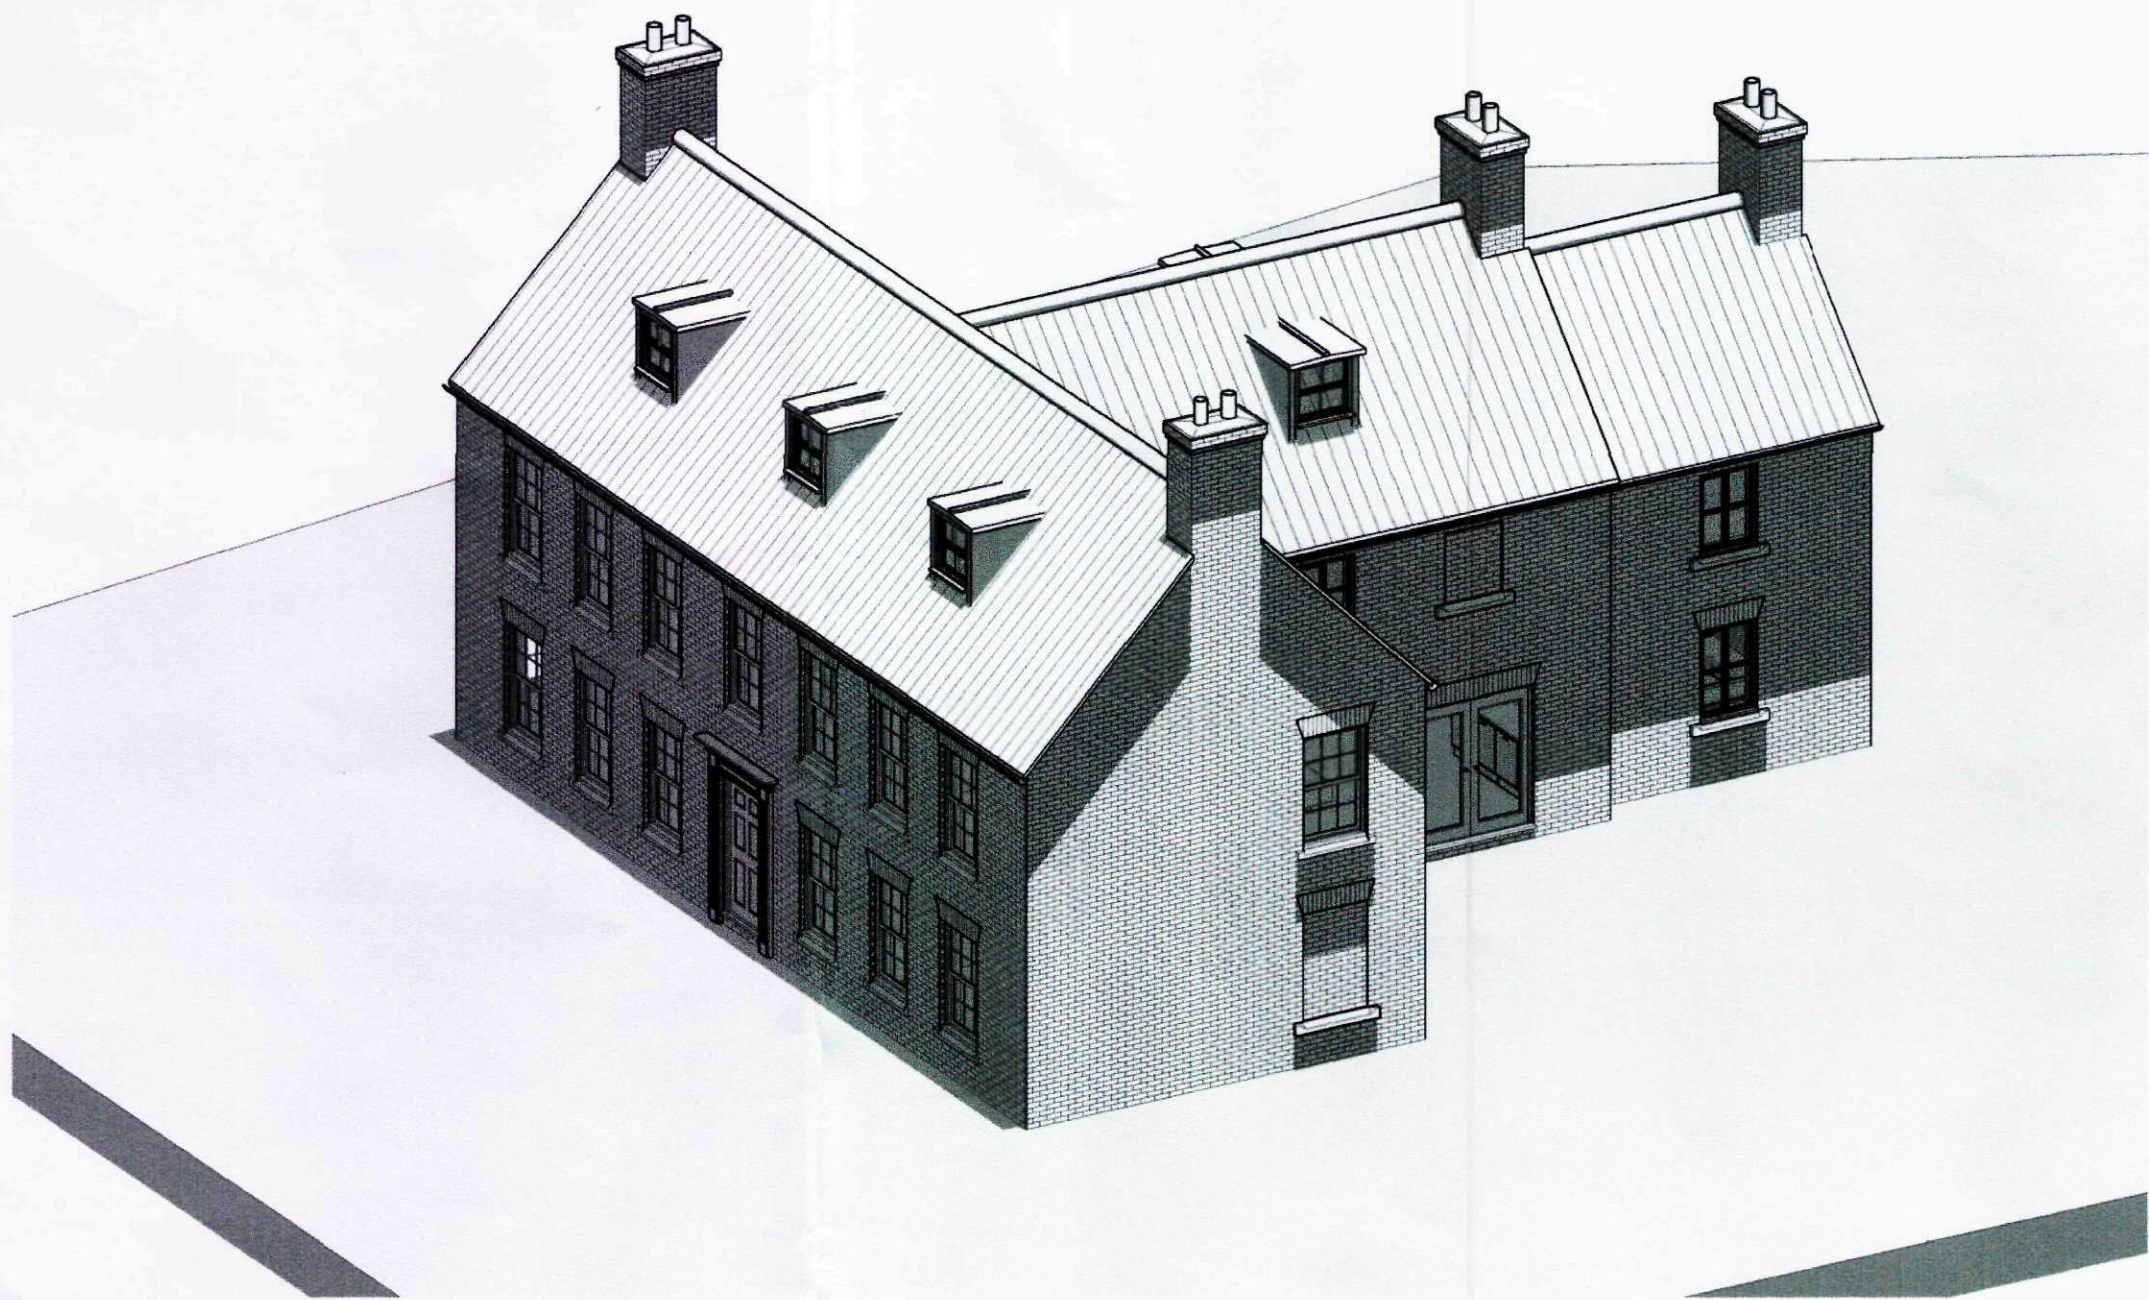

1 3D Front Aerial

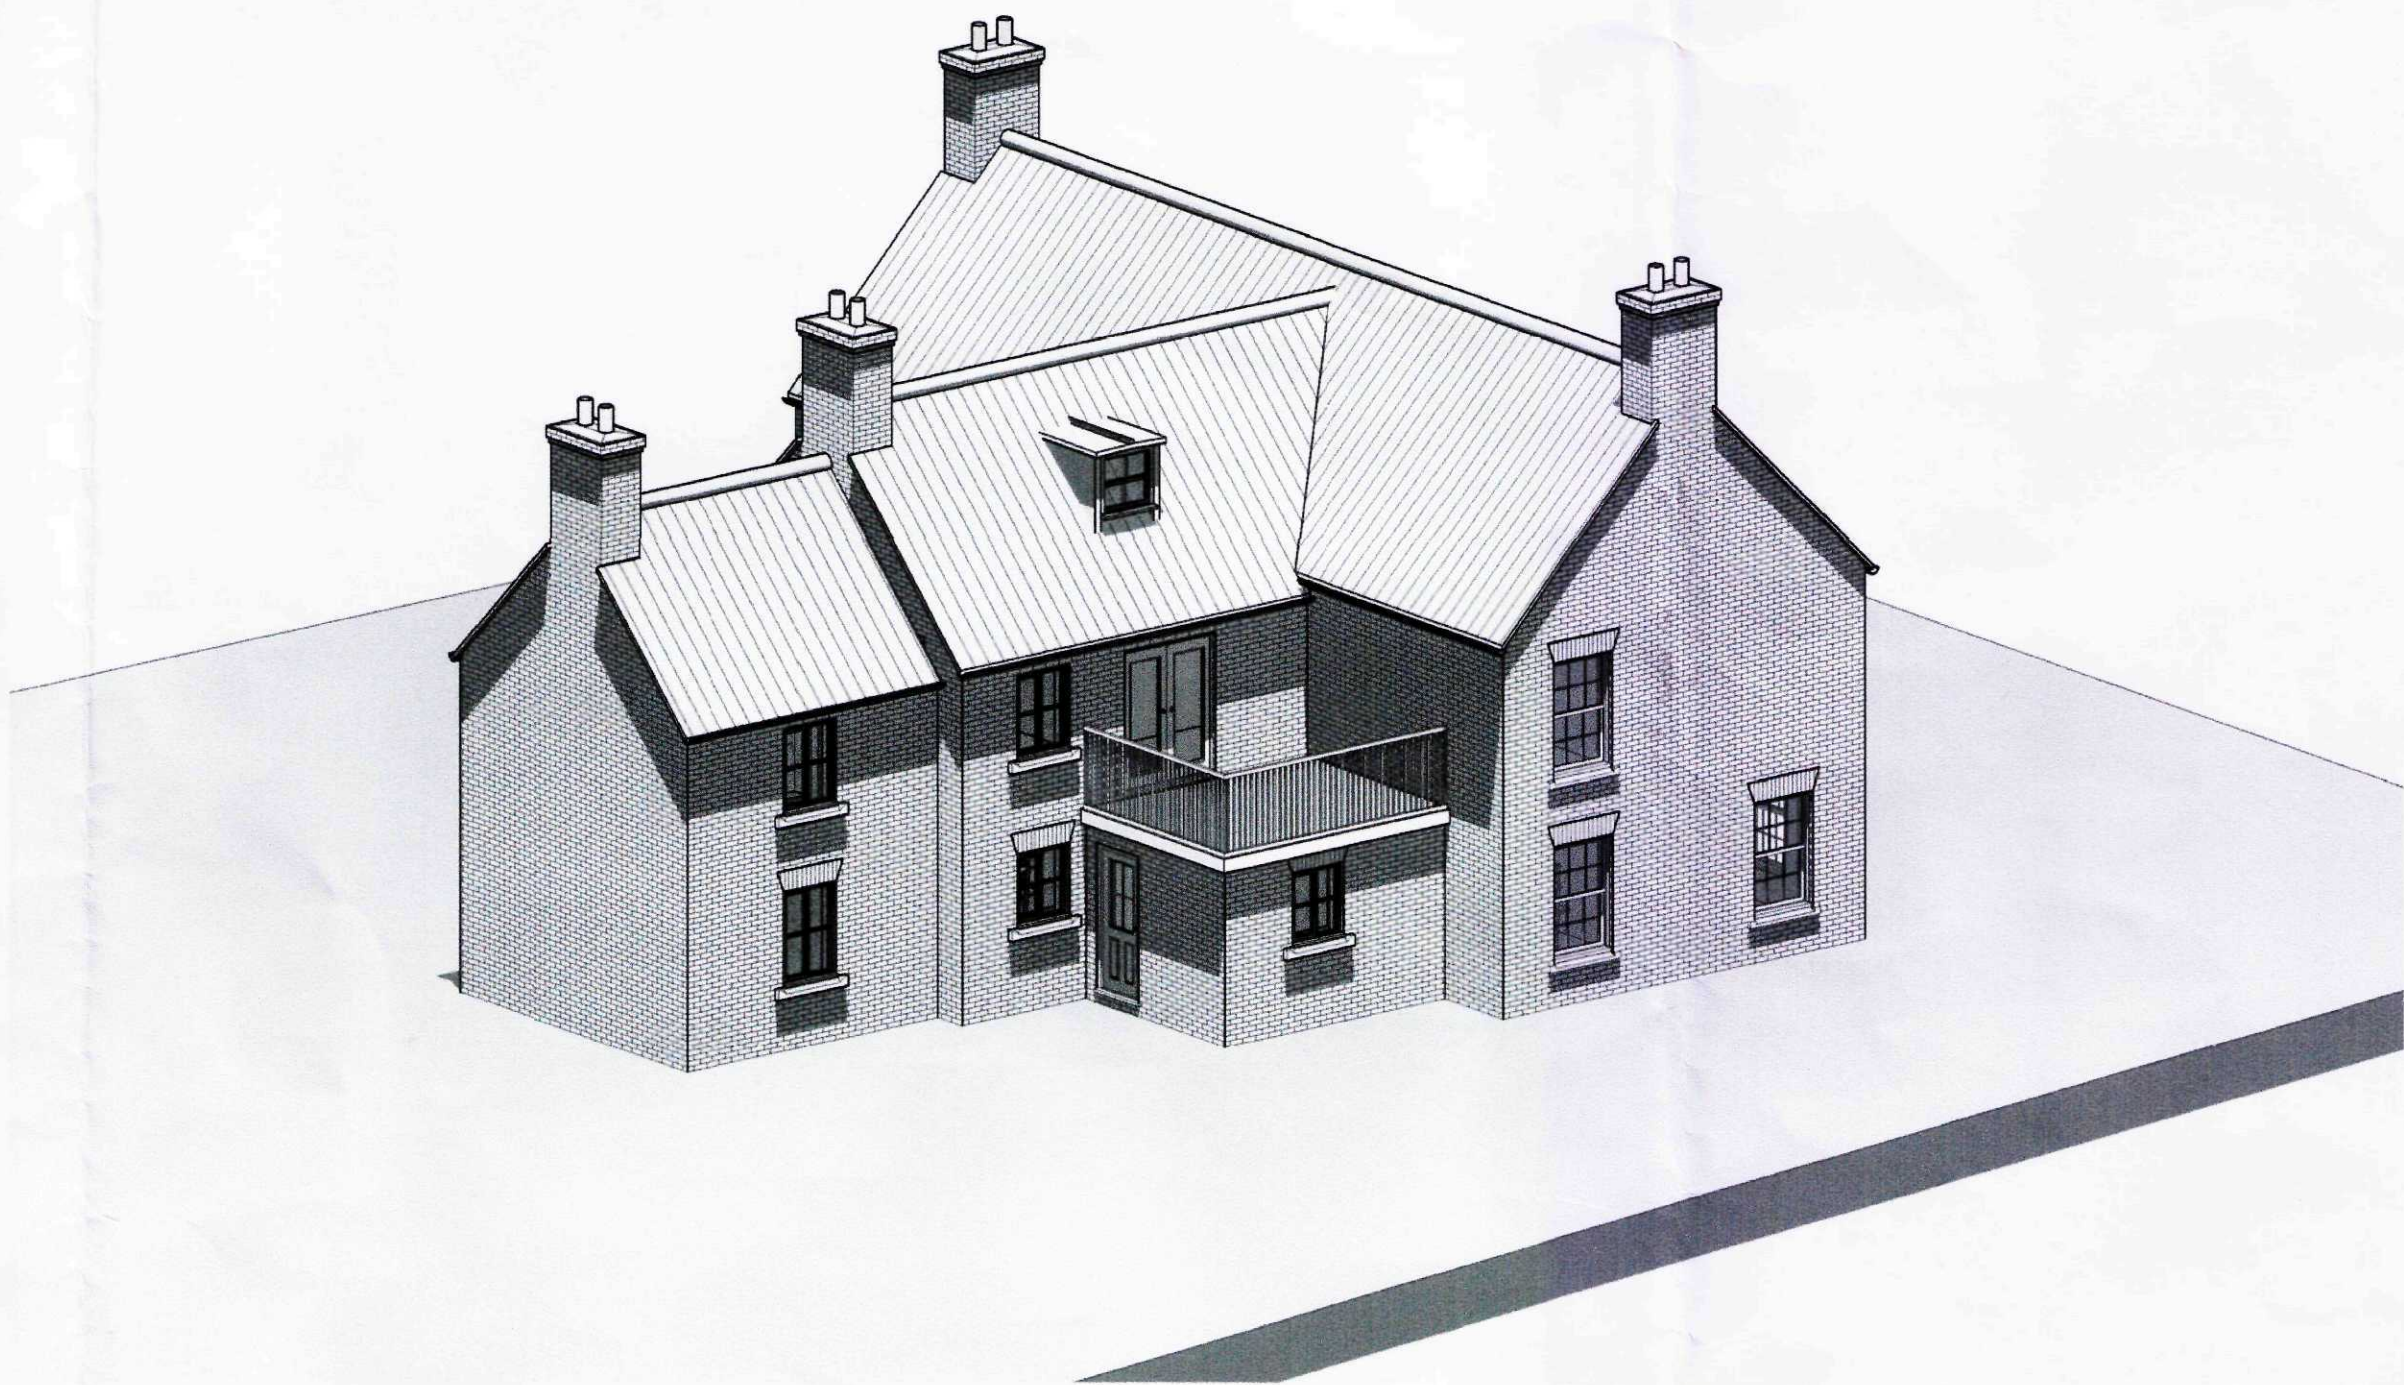

2 3D Rear Aerial

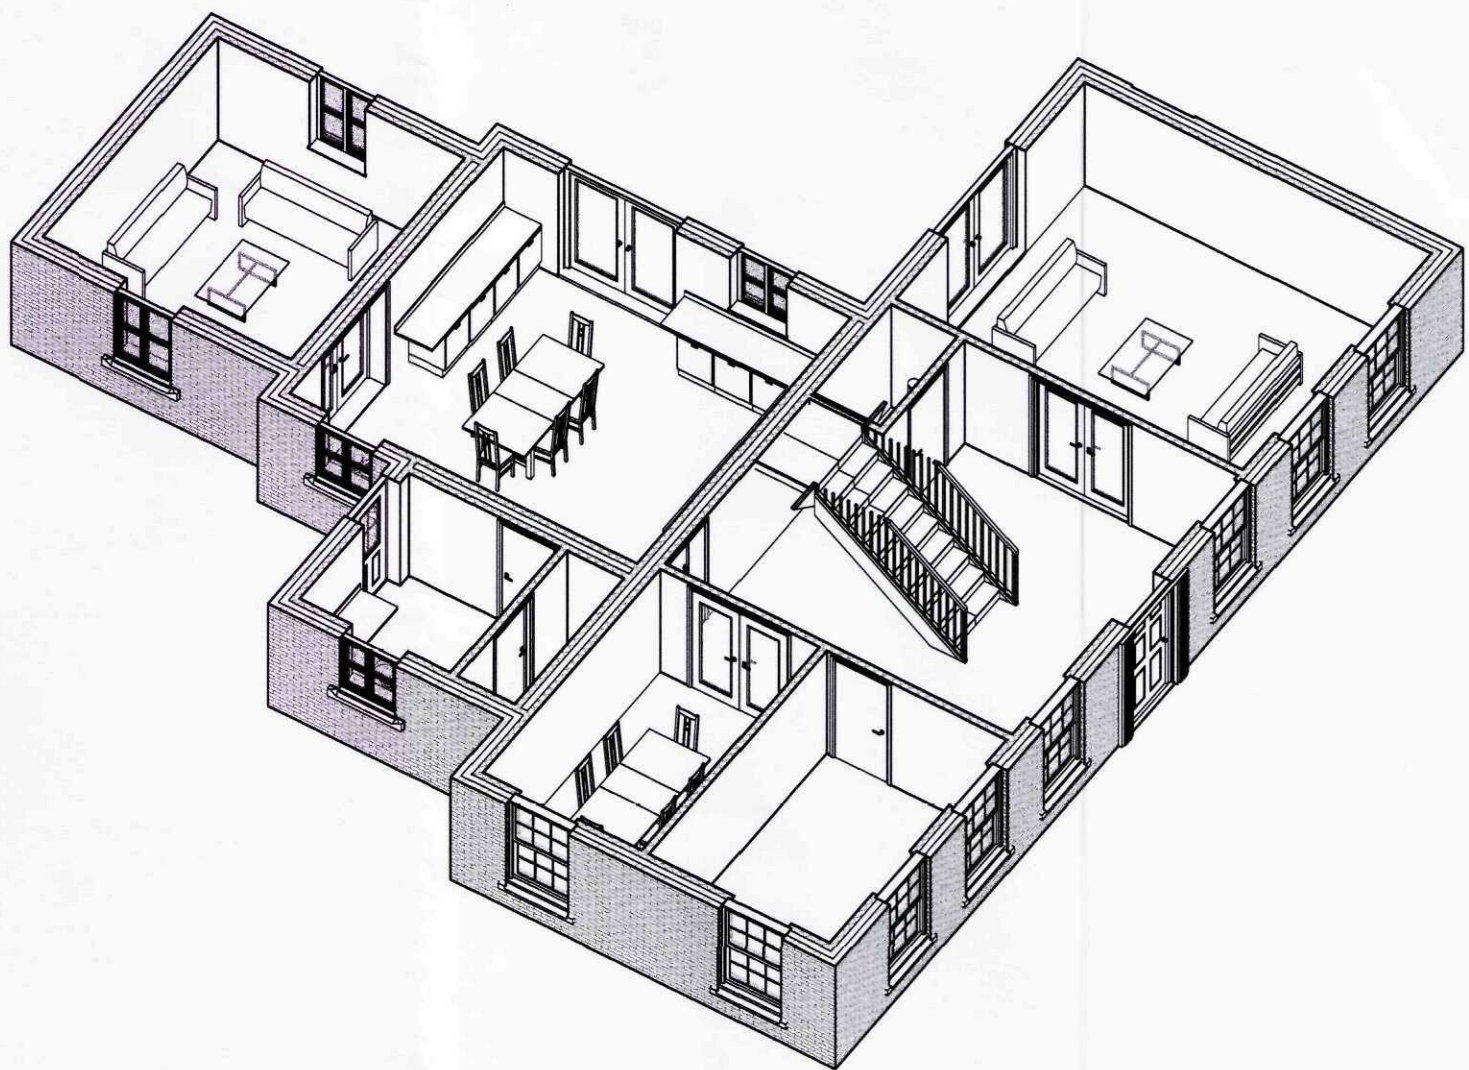

3 3D Cutaway View Ground Floor



4 3D Cutaway View First Floor

SHDC
Planning & Development
26 OCT 2011
Ref: 0668-11

GENERAL CONDITIONS
Contractors are responsible for checking all dimensions on site when work commences and before ordering any materials. Any discrepancies should be brought to the attention of the Client for remedial action before commencing further.
All materials not specified to be of a standard suitable for the work proposed and be fit for purpose. All work to be in accordance with good building practice and all necessary BS codes for Workmanship on Building Sites.

A - 28.10.11 - Amended to suit SHDC comments
Revisions

Client:

Mr N Allen

Site:

Olde Crown
Farm, Moulton Seas End

Dwg Title:

3D Views



2nd Floor - 5B Sheepmarket
Spalding
PE11 1BH
Tel : 01775 768 921
e-mail: enquiries@remwaydesign.co.uk

Drawing Number

a1

2040-05

Revision:

A

AMENDED PLAN

Ref.

A1