




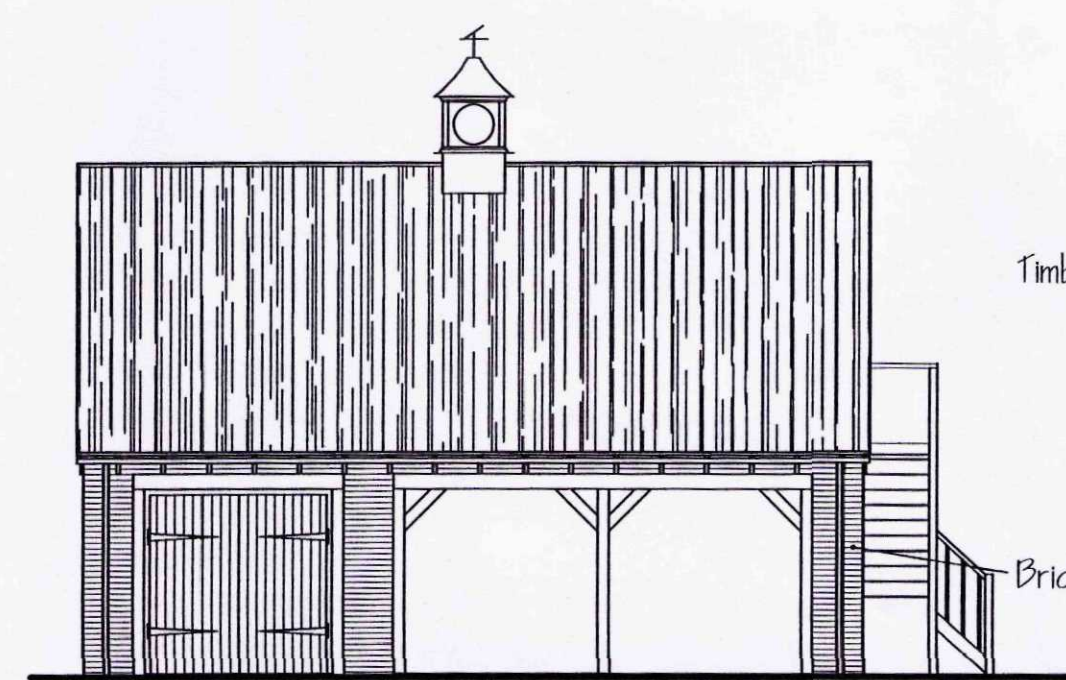


PROPOSED FRONT ELEVATION 1:100

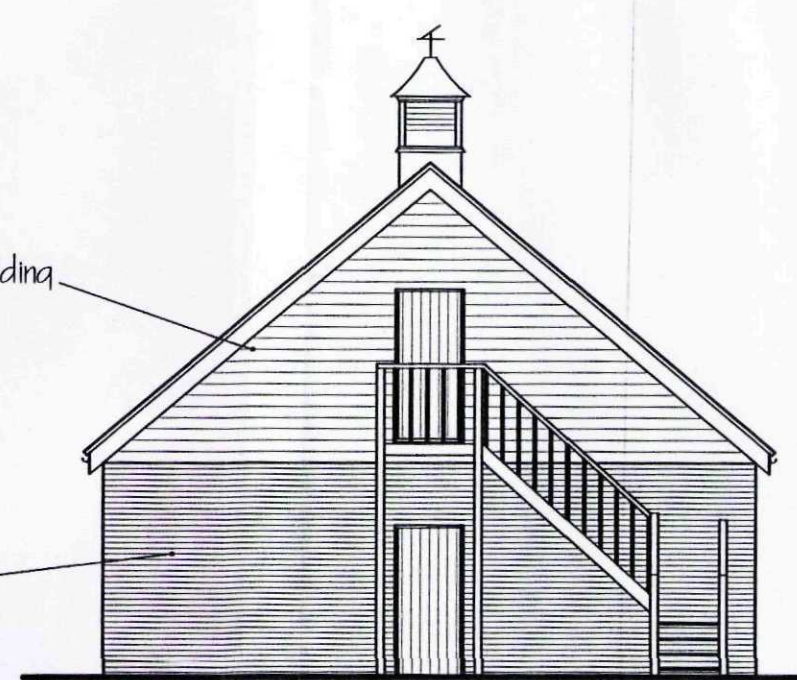


PROPOSED SIDE ELEVATION 1:100

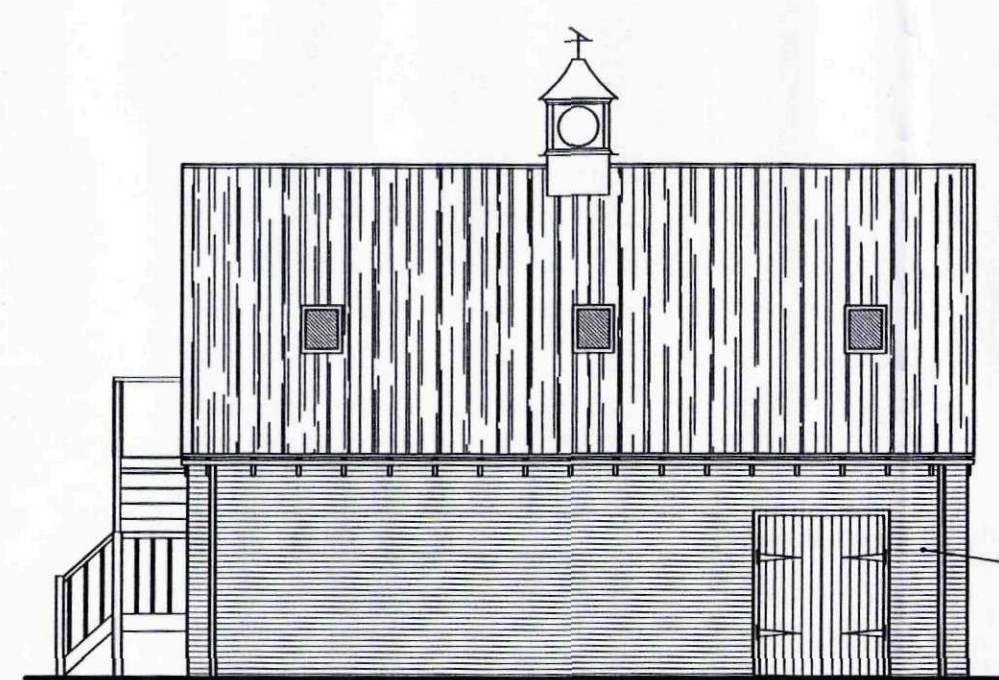


PROPOSED REAR ELEVATION 1:100

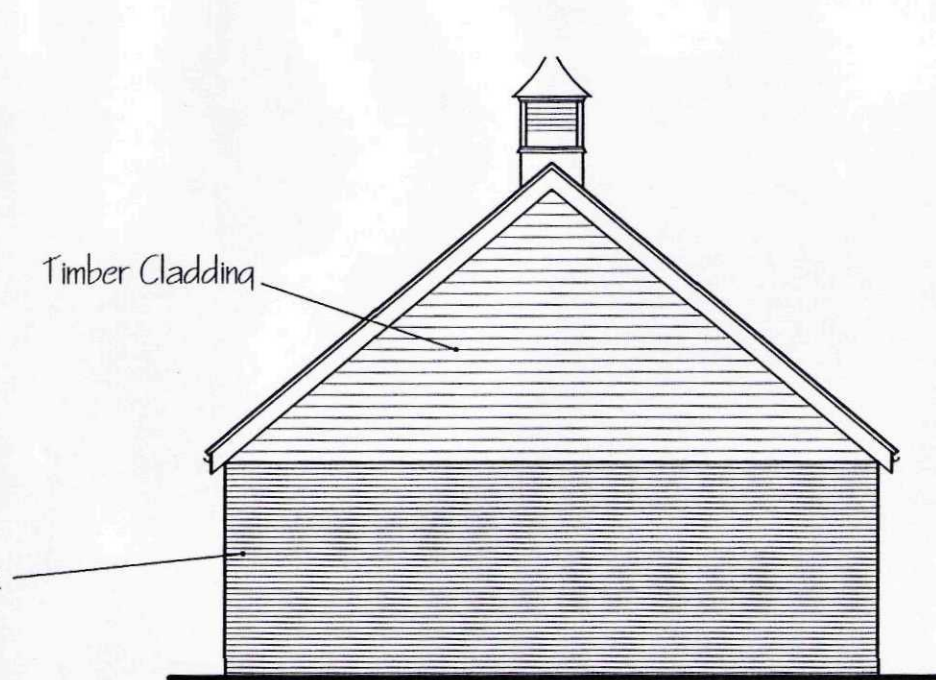


PROPOSED SIDE ELEVATION 1:100

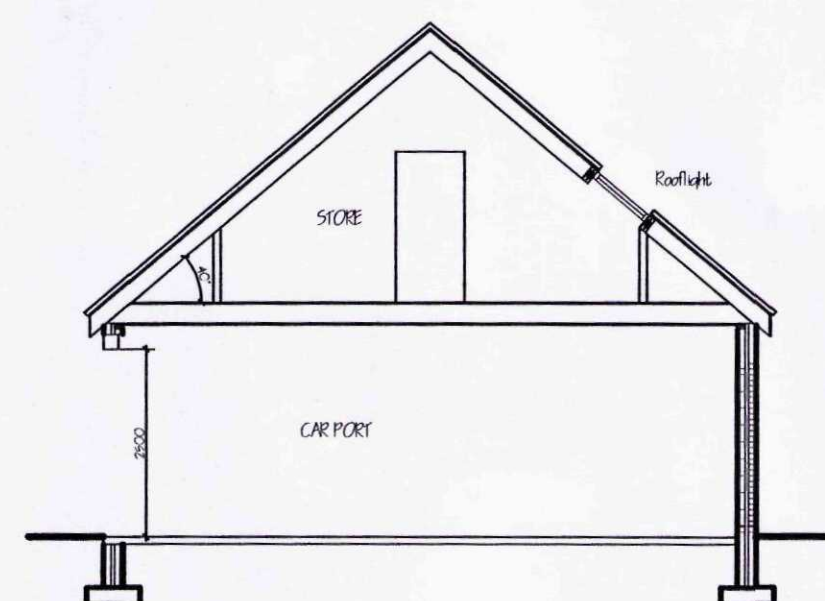


TYPICAL SECTION 1:100

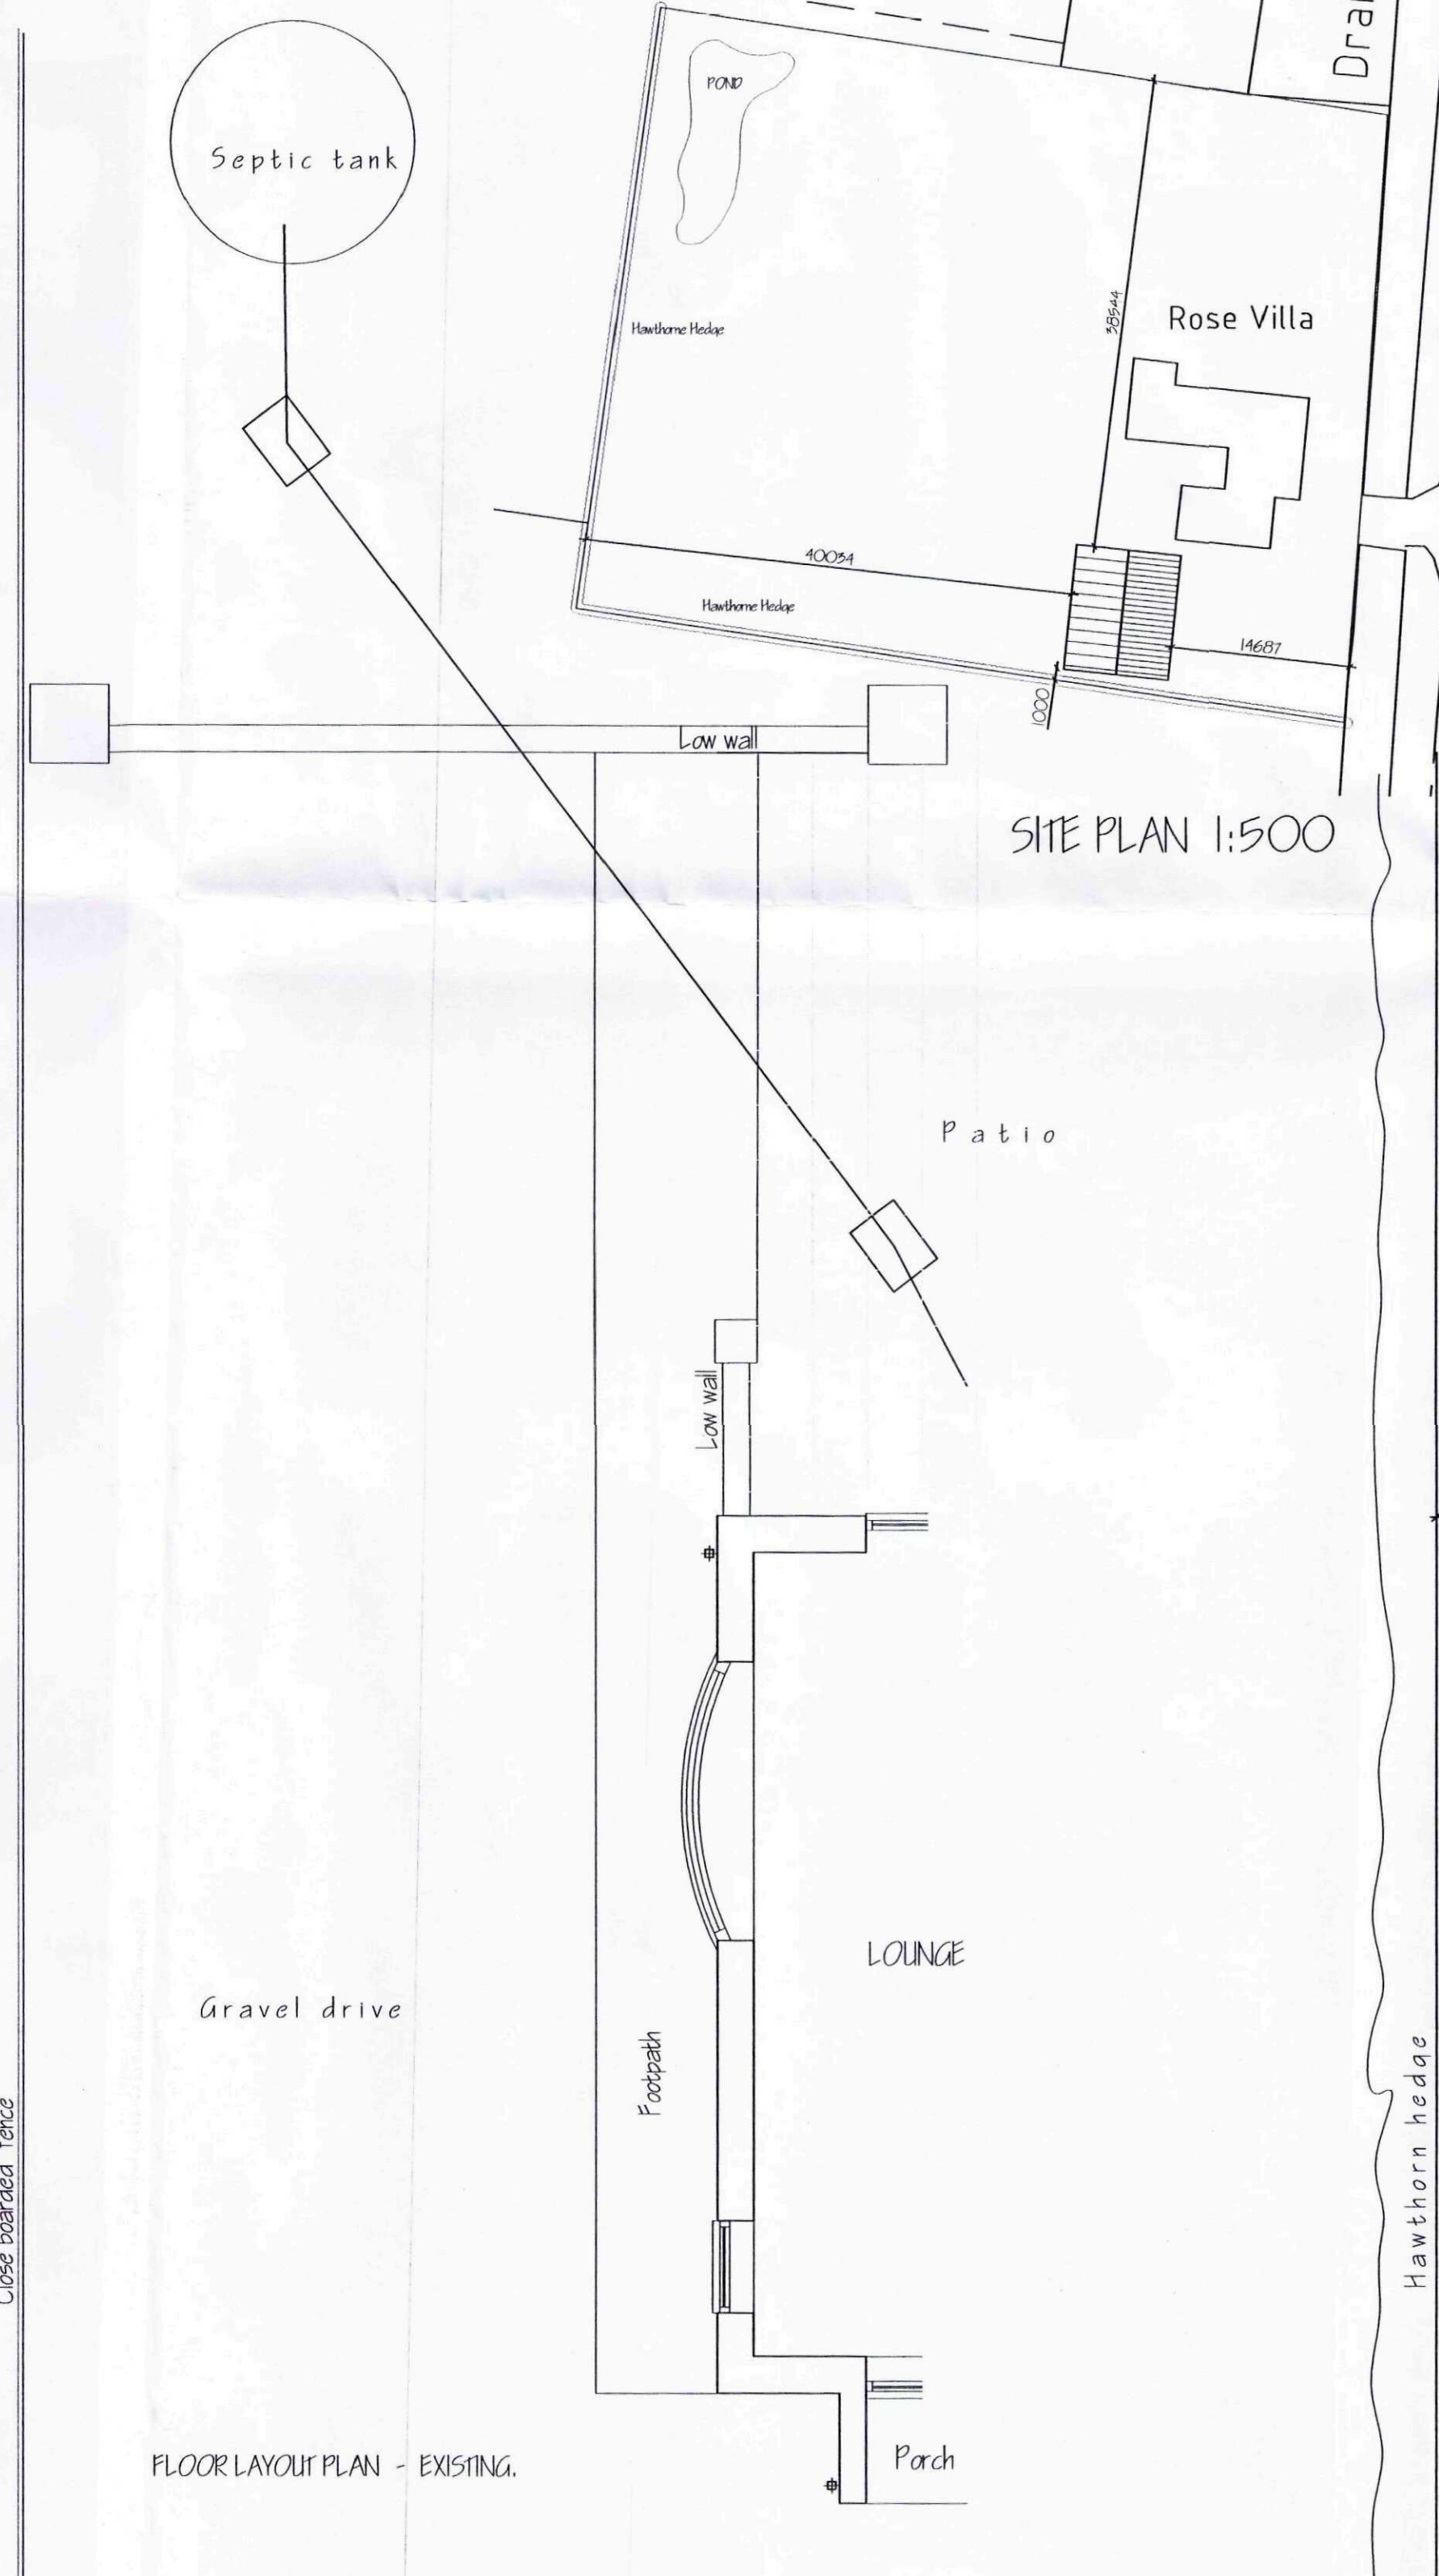

SITE PLAN 1:500

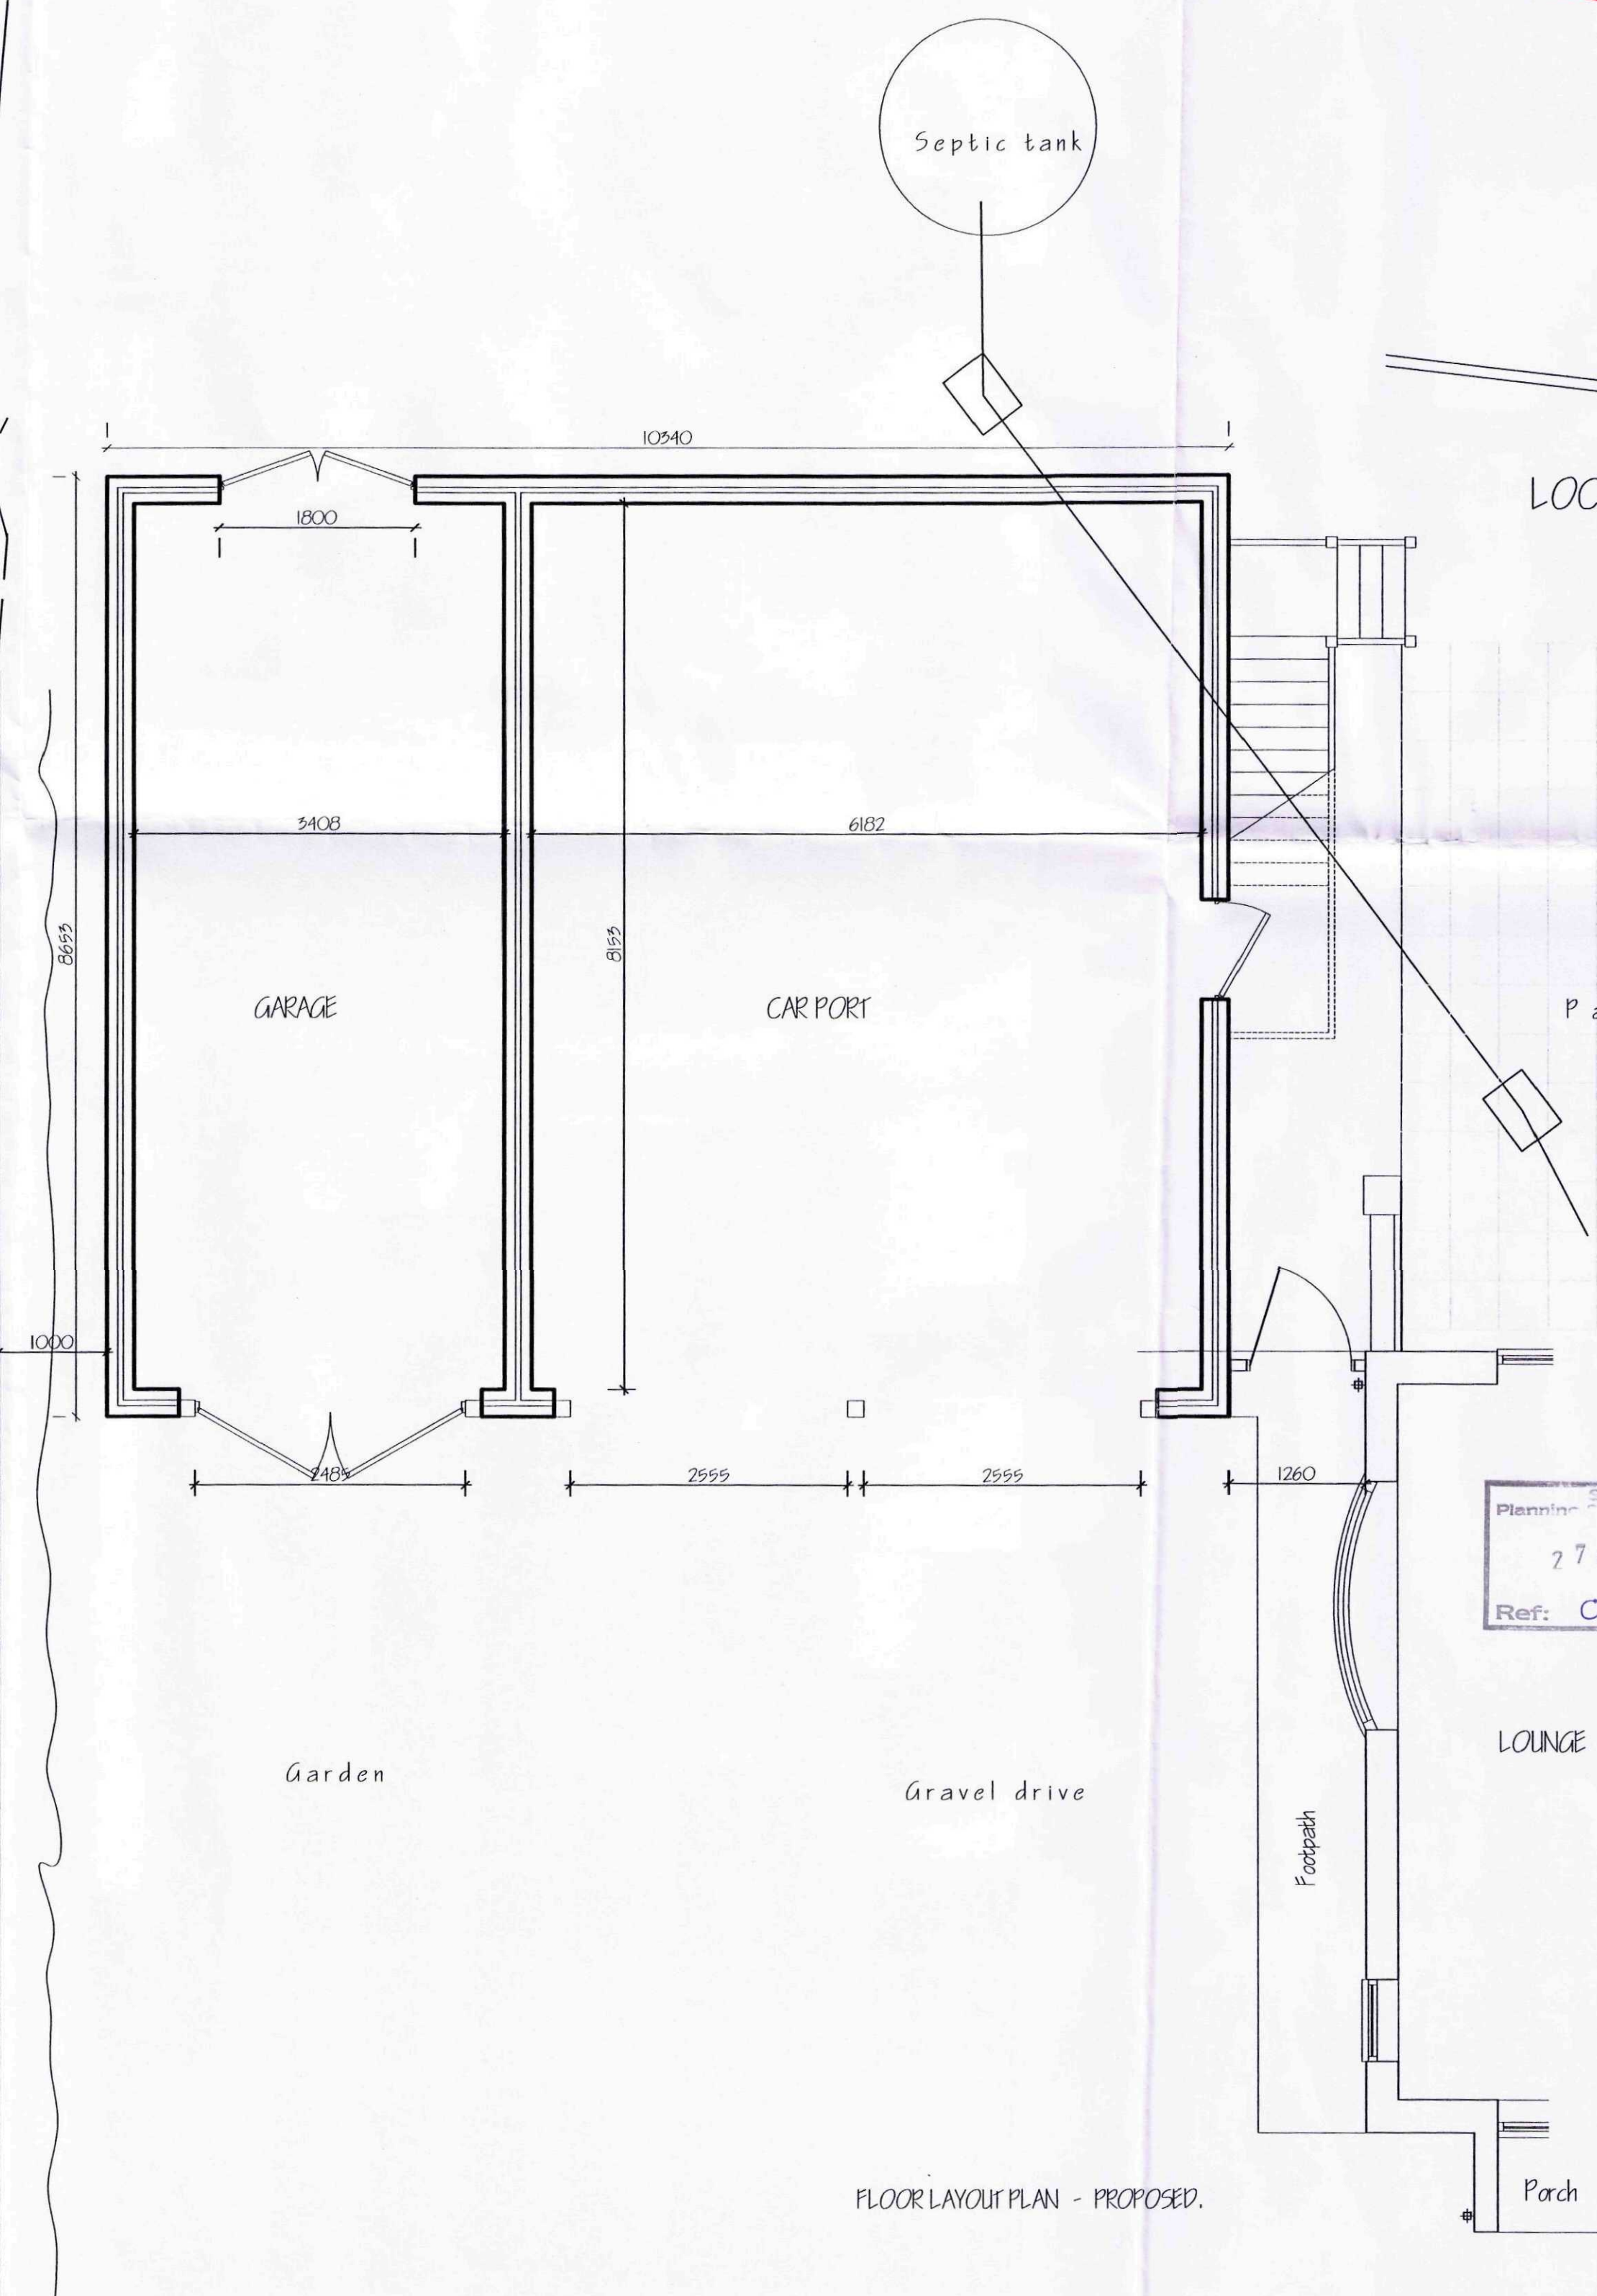

FLOOR LAYOUT PLAN - PROPOSED.

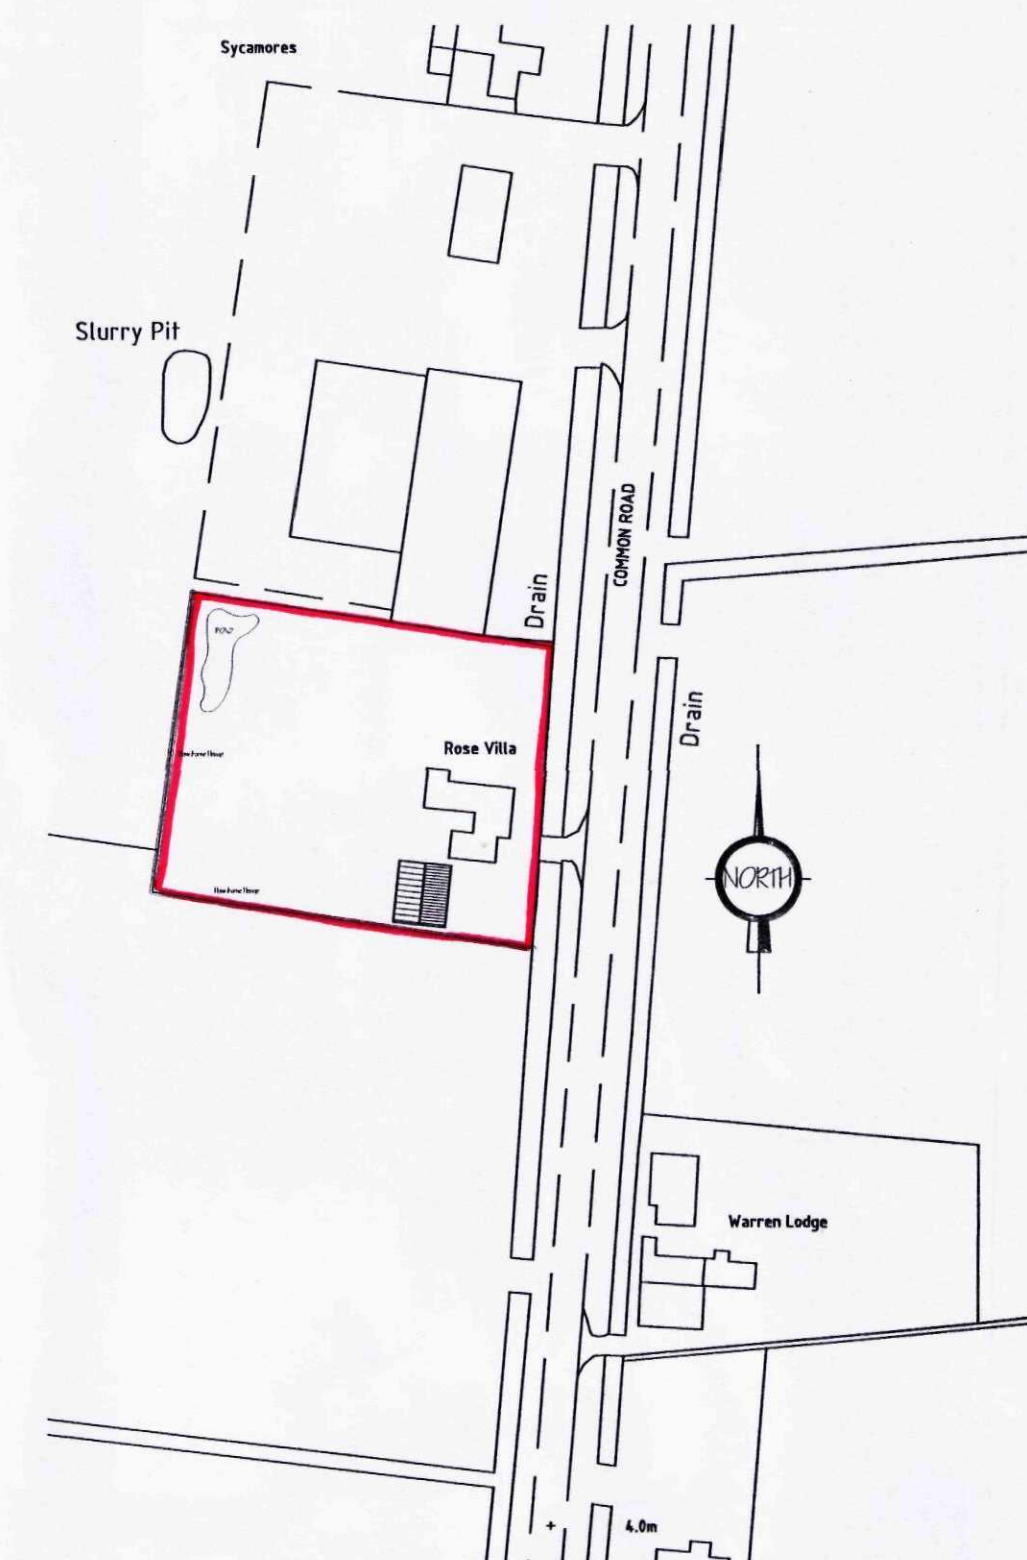

LOCATION PLAN 1:250

ref.	revision	date
C	WHOLE OF GARDEN SHOWN - PLANNING	OCT 11
B	CLIENT'S AMENDMENTS	AUG 11
A	CLIENT'S AMENDMENTS	AUG 2011

G. R. MERCHANT LTD.
I.ENG AMICE FWO
ARCHITECTURAL, STRUCTURAL
AND LAND DRAINAGE
CONSULTANTS
4 Wrights Mews
12A Park Road, Holbeach,
Spalding, Lincs. PE12 7EE
Tel: 01403 480800
Fax: 01403 483764
E-Mail: gr.merchant@btconnect.com

Project:
DETACHED TRIPLE GARAGE
'ROSE VILLA'
COMMON ROAD, MOULTON SEAS END
SPALDING, Lincs.

Client:
MR & MRS N NAYLOR

Drawing:
FLOOR PLANS AND ELEVATIONS
LOCATION & SITE LAYOUT PLANS

Job Ref:
2504-11

Date:
AUGUST 2011

Scale:
AS NOTED

DO NOT SCALE FROM THIS DRAWING
 This drawing is copyright and may not be altered, copied, photographed or used for any other purpose other than that for which it is issued. The General Contractor is to check all dimensions on site and report any discrepancies to the Architect. All details shown on this drawing including foundations are based upon typical site conditions related to the area. No responsibility can be accepted for abnormal conditions which may be discovered during construction unless reported to the Architect on that design amendments may be considered. Site soil surveys are recommended in respect of foundations to establish specific site conditions before foundation work is undertaken. This drawing is issued in the amount of information contained and does not purport to contain a full specification of the works. It is solely for the purpose of obtaining Planning / Building Regulation approval. This drawing must not be used as a contract document alone. The works will not be supervised or inspected on site by G R Merchant or any representative thereof. It is the client or their appointed agents responsibility to control workmanship, substitution of materials, adherence to specification, variations to contract etc. All materials to be new unless otherwise stated and all components and materials etc. to be used fitted and installed etc. in strict accordance with manufacturers instruction and relevant code of practice. Materials shall conform to appropriate British standard specification or BS4 certification or European code equivalent. The Employer / Client shall ensure that the selected contractor is conversant with and adopts all measures necessary to achieve compliance with Health and Safety legislation for Building sites and Work places. The Employer / Client is advised that should the works need to comply with the Construction Design and Management Regulations an independent Planning Supervisor will be required. The works shall comprise of all that is shown on the drawing and details. Work that may not specifically be shown but may be reasonably inferred as necessary to carry out the works shall be deemed to be included. It is the client / land owners responsibility to be aware of the Party Wall etc. Act 1996 when building in close proximity to adjoining neighbours boundaries.

DRAWING TO BE READ IN
CONJUNCTION WITH SEPARATE
SPECIFICATION