


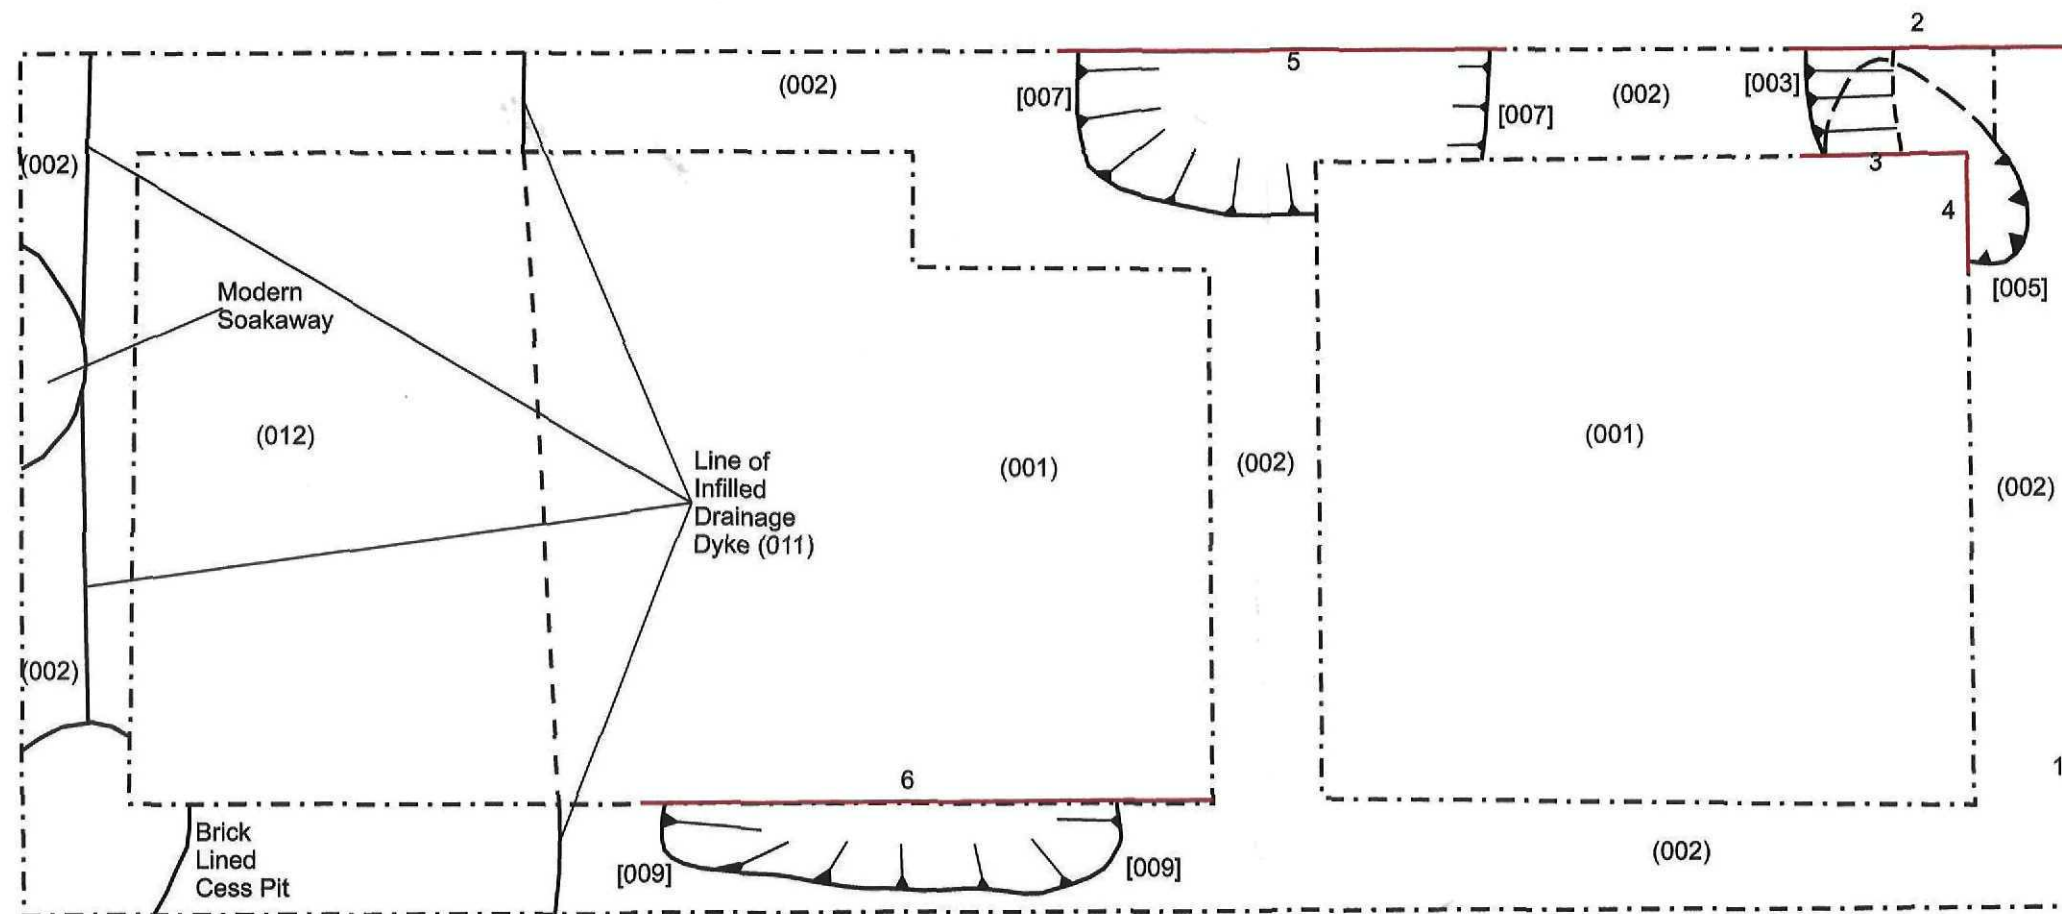

SHDC
Planning & Development
18 AUG 2010
Ref: 0685-10

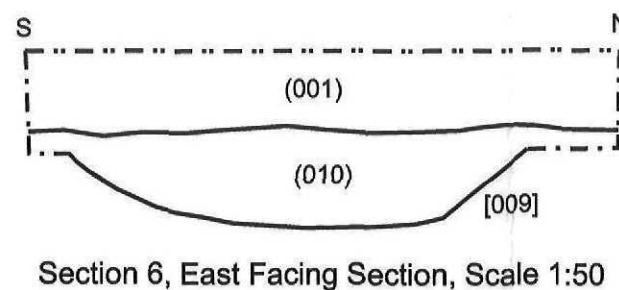
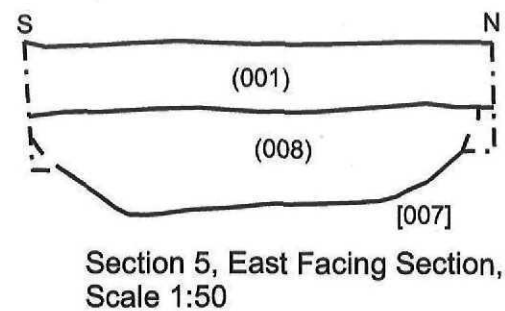
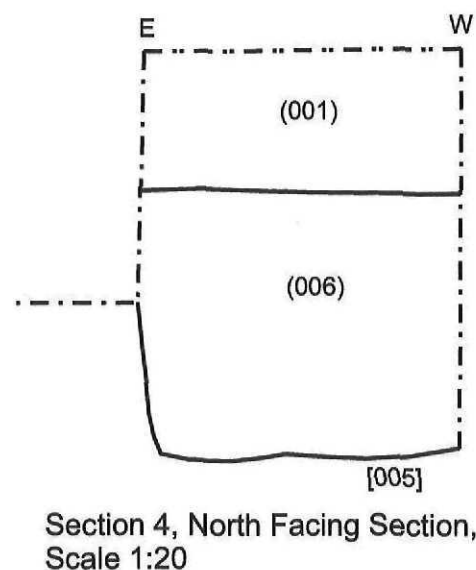
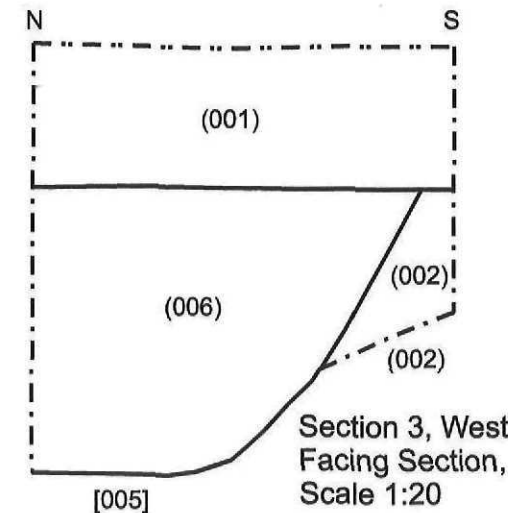
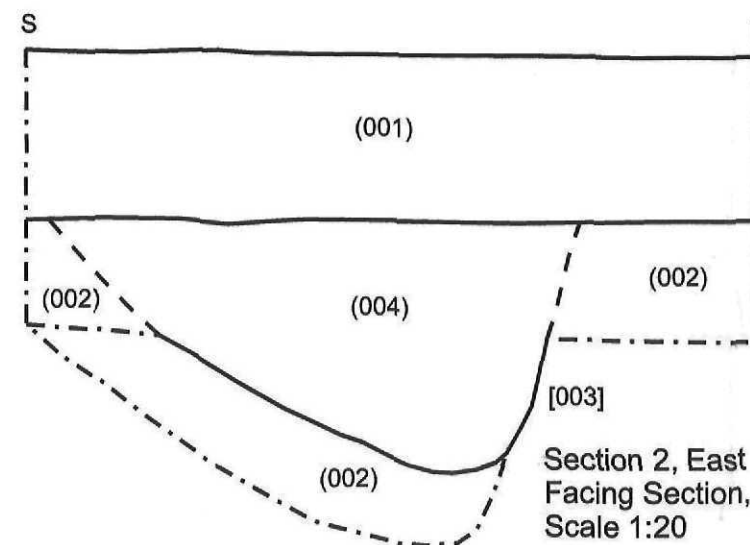
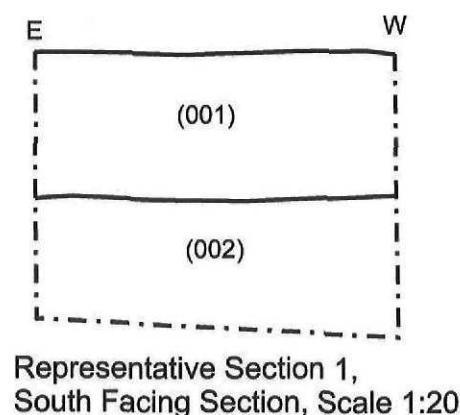


Figure 4: Plan Showing the Monitored Foundations & the Locations of Sections 1-6 at a Scale of 1:50 & of Sections 1-4 at a Scale of 1:20 & Sections 5-6 at a Scale of 1:50