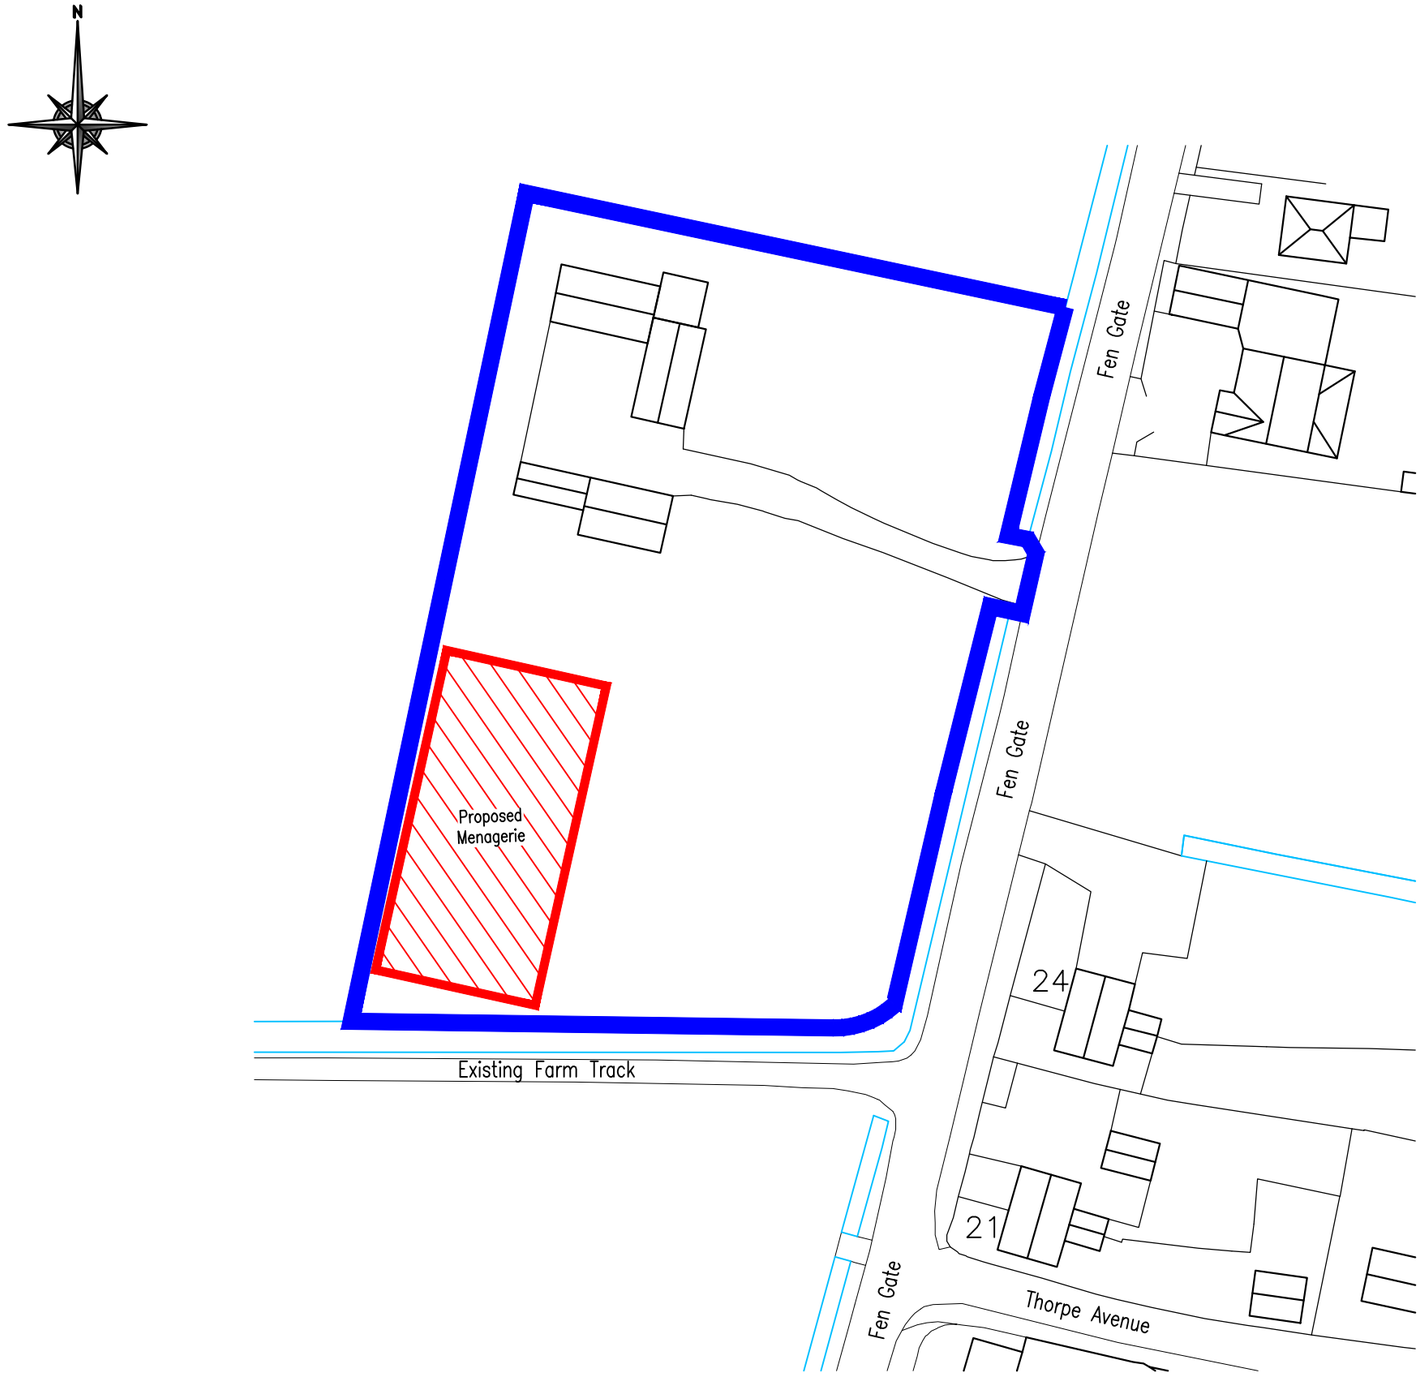


Rev	Date	Remarks

Status: FOR PLANNING

Project:
Proposed Menargerie at
Tabeal Farm,
Fengate, Spalding
Lincs, PE12 0XL

Title:
Proposed Site
Location Plan

For Mr & Mrs Hastings

Date	Feb. '20	Scale	1:750 @A3
Drawn	JL	Checked	MAS
Design	-	File Name	PM-H-01

DRG No. PM-H-01

Rev -