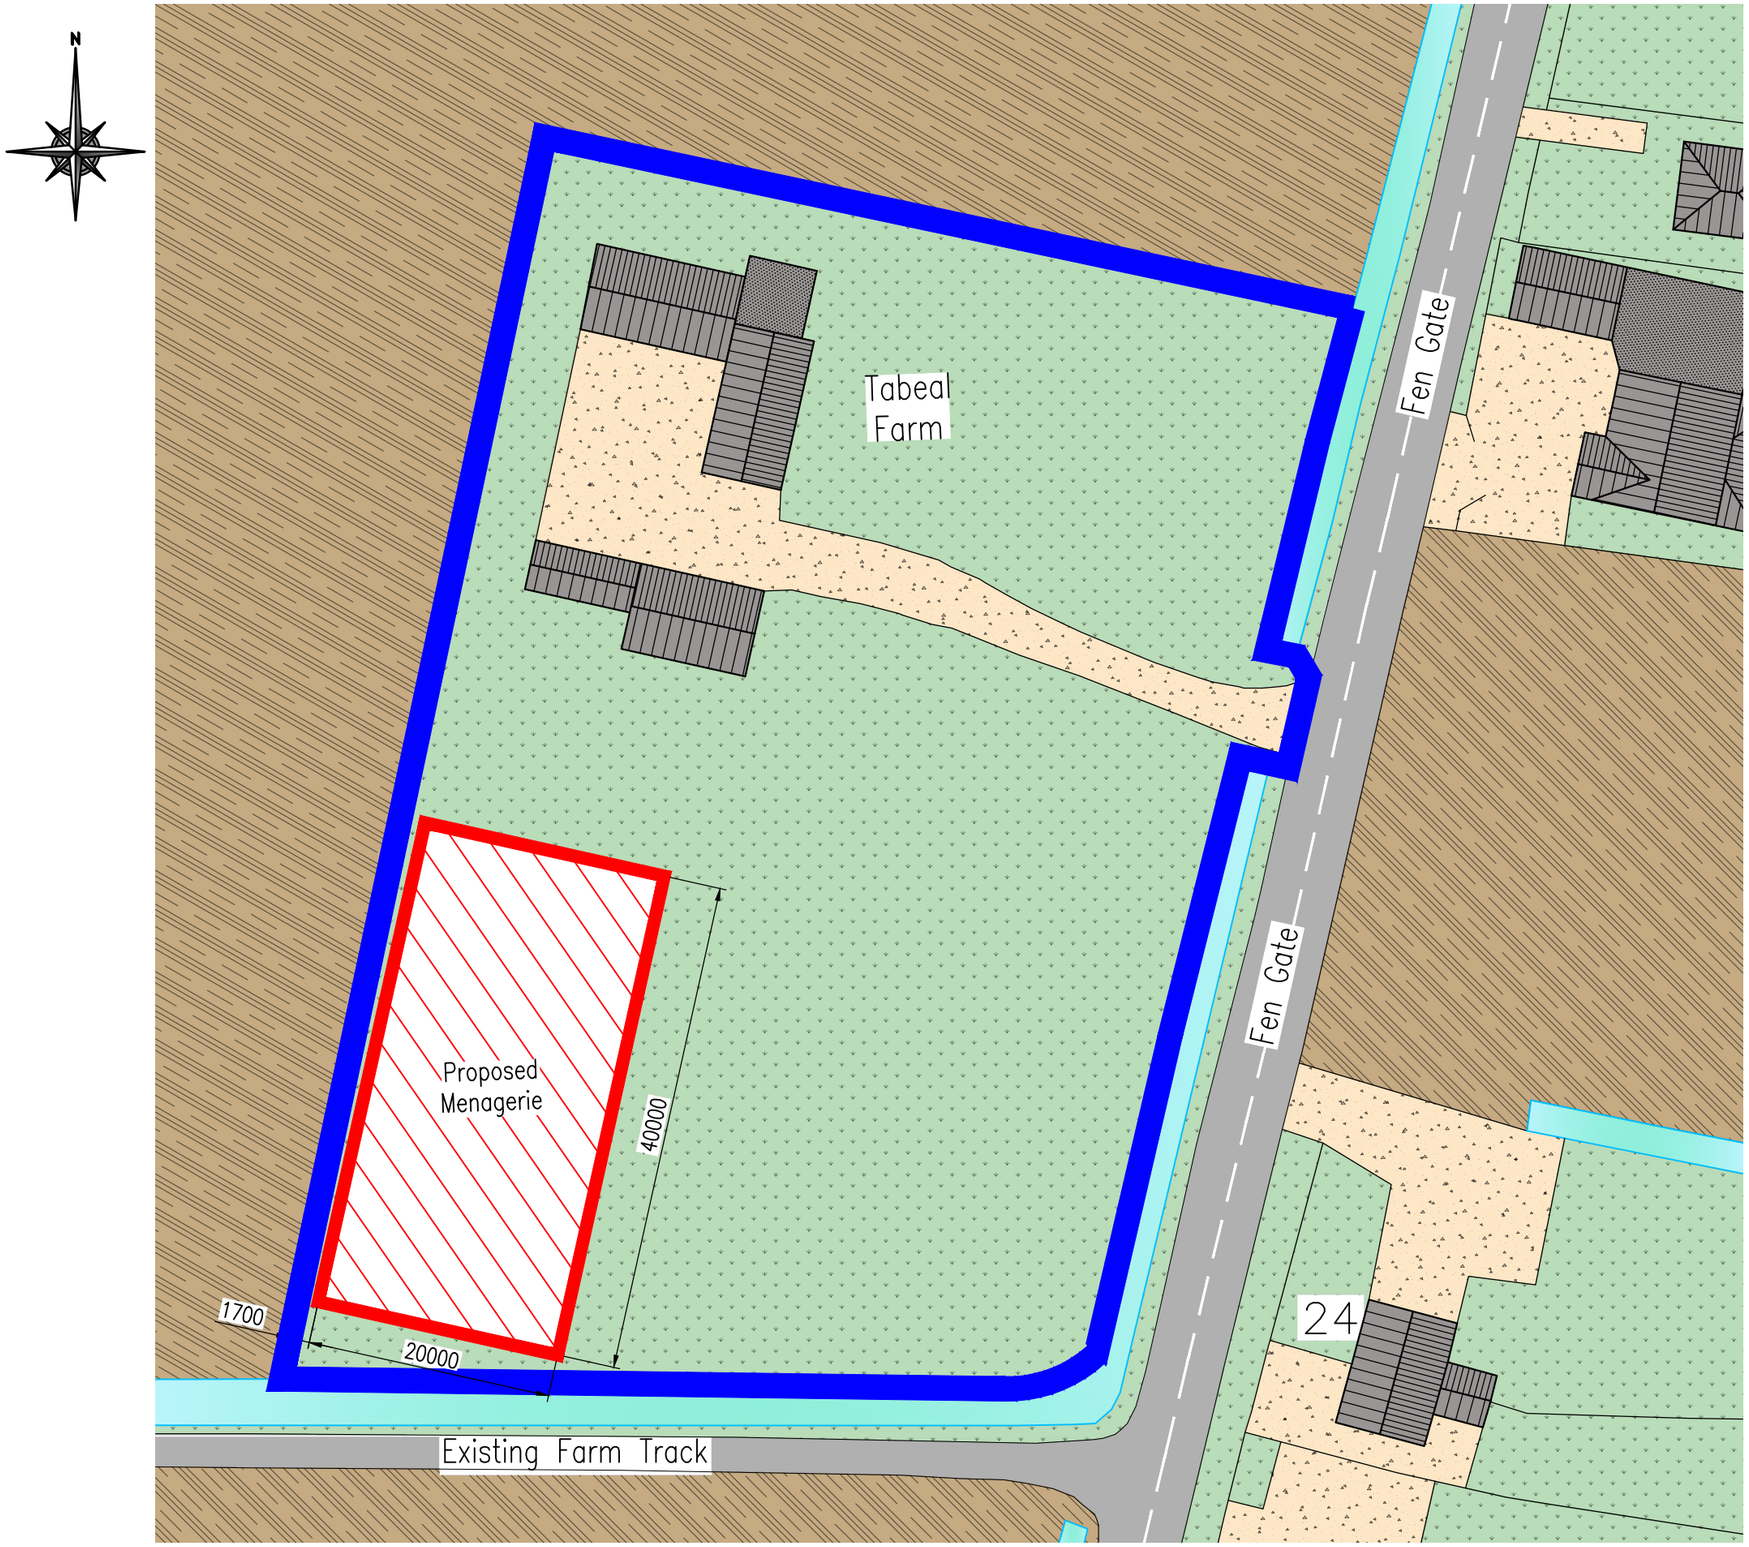


Rev	Date	Remarks

Status: FOR PLANNING

Project: Proposed Menargerie at Tabeal Farm, Fengate, Spalding, Lincs. PE12 0XL

Title: Proposed Block Plan

For Mr & Mrs Hastings

Date	May. '21	Scale	1:500 @A3
Drawn	JL	Checked	MAS
Design	-	File Name	PM-H-02

DRG No. PM-H-02 — Rev -