

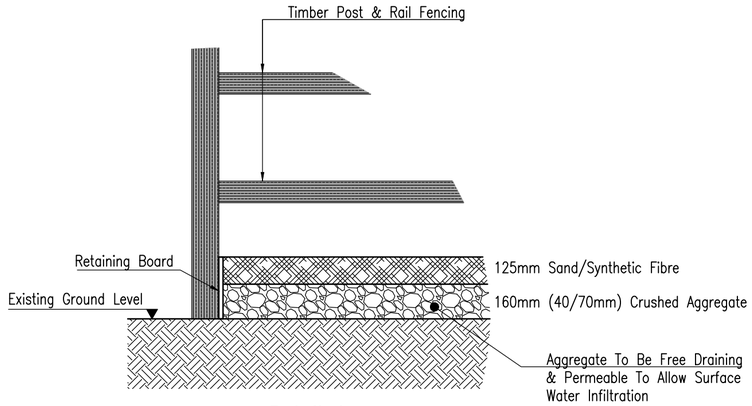


Detail A
Scale 1:20

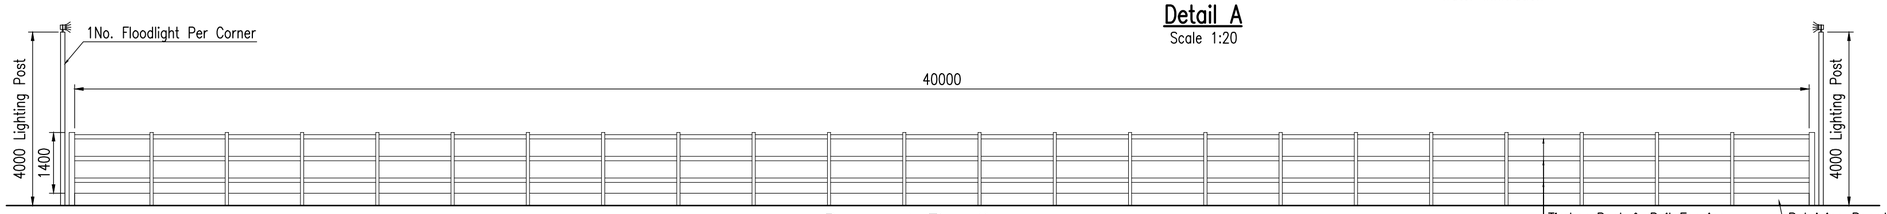

Proposed Elevation
Scale 1:100

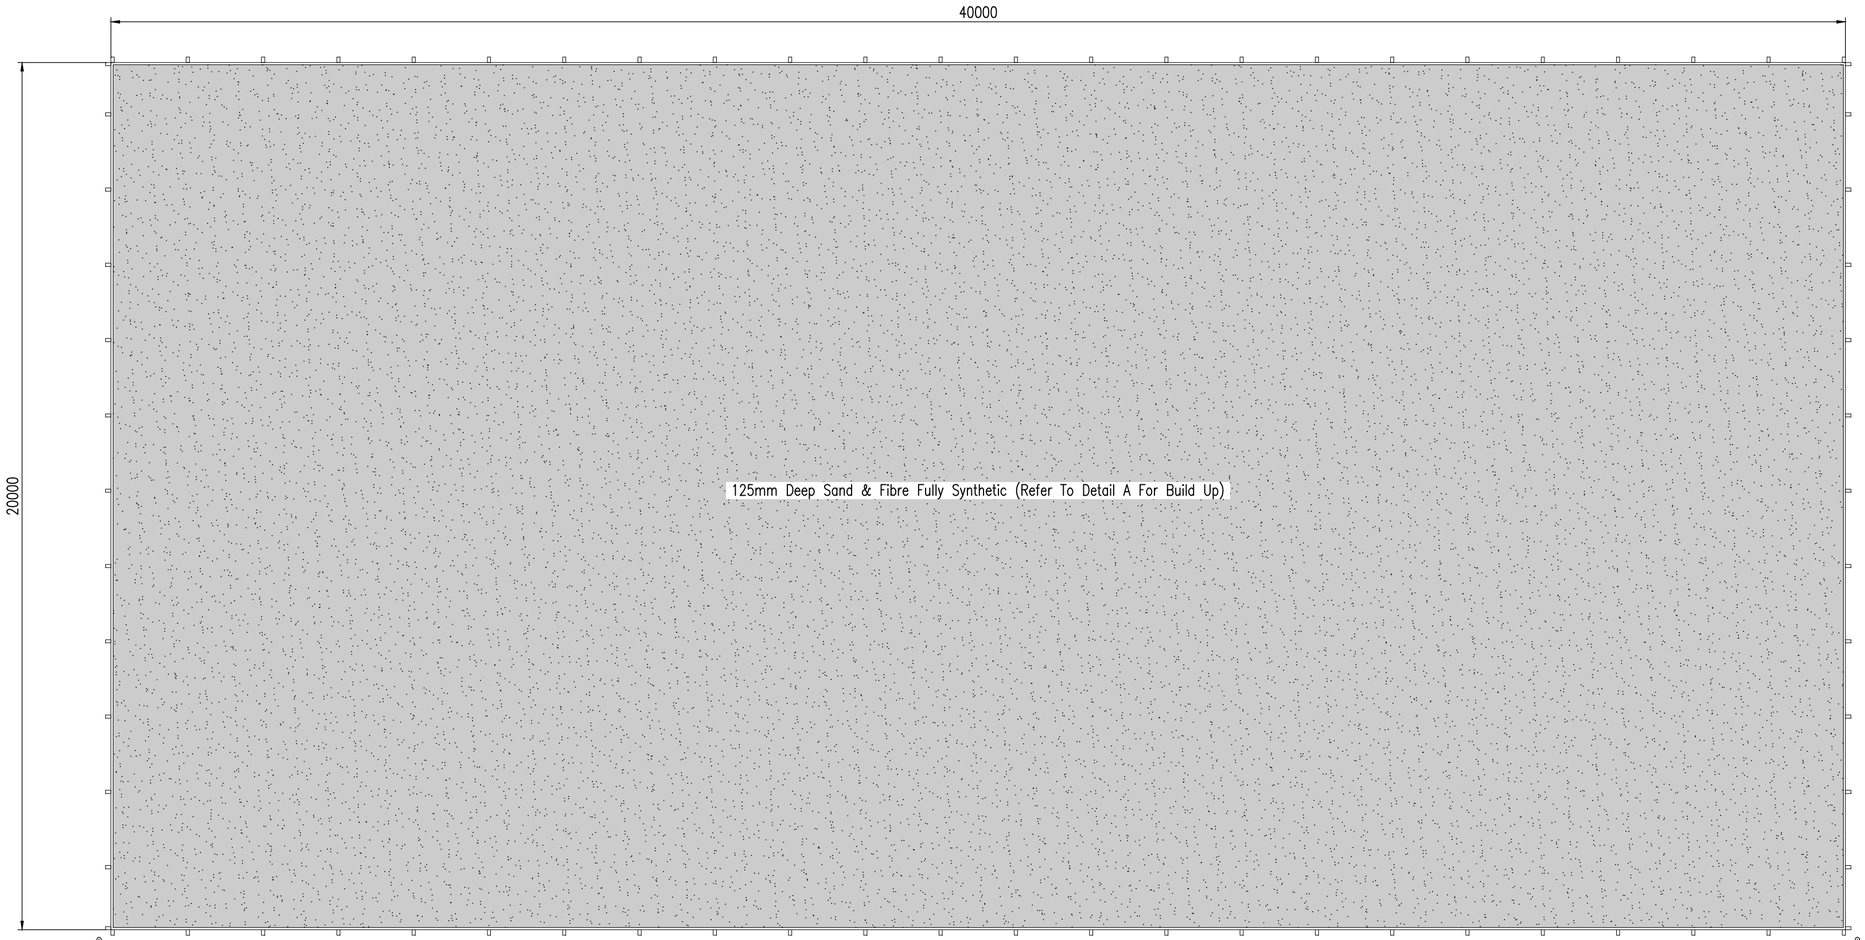

Proposed Menagerie Layout
Scale 1:100

Rev	Date	Remarks

Status: FOR PLANNING

Project: Proposed Menagerie at Tabeal Farm, Fengate, Spalding, Lincs, PE12 0XL

Title: Proposed Layout, Elevation & Details

For Mr & Mrs Hastings

Date	Feb. '20	Scale	As Shown @A2
Drawn	JL	Checked	MAS
Design	-	File Name	PM-H-03

DRG No. PM-H-03 Rev -