



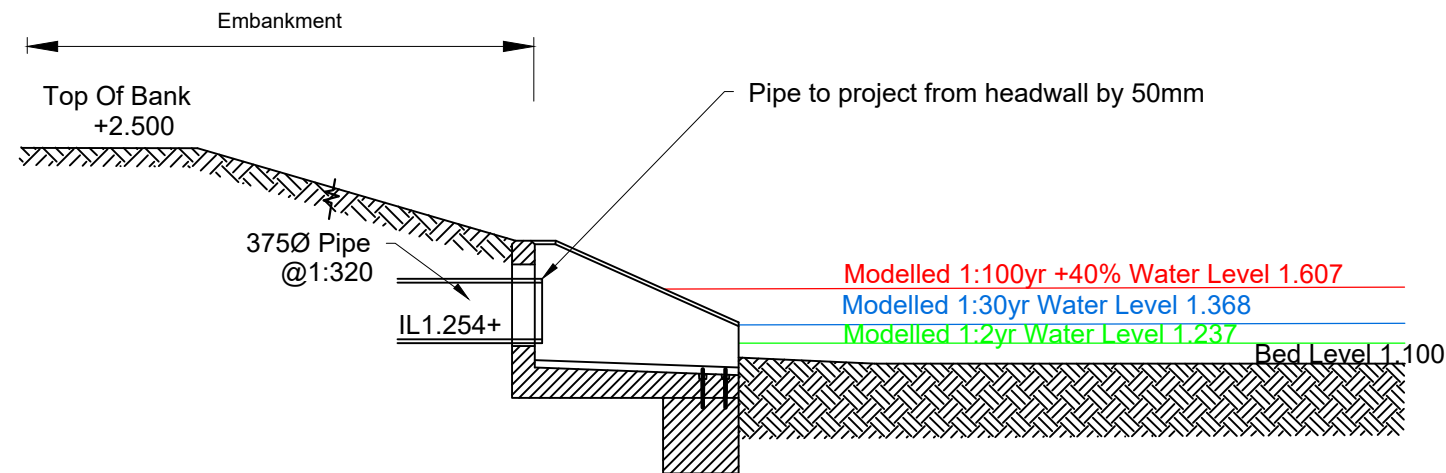

Section (1:50)
HEADWALL INLET 2

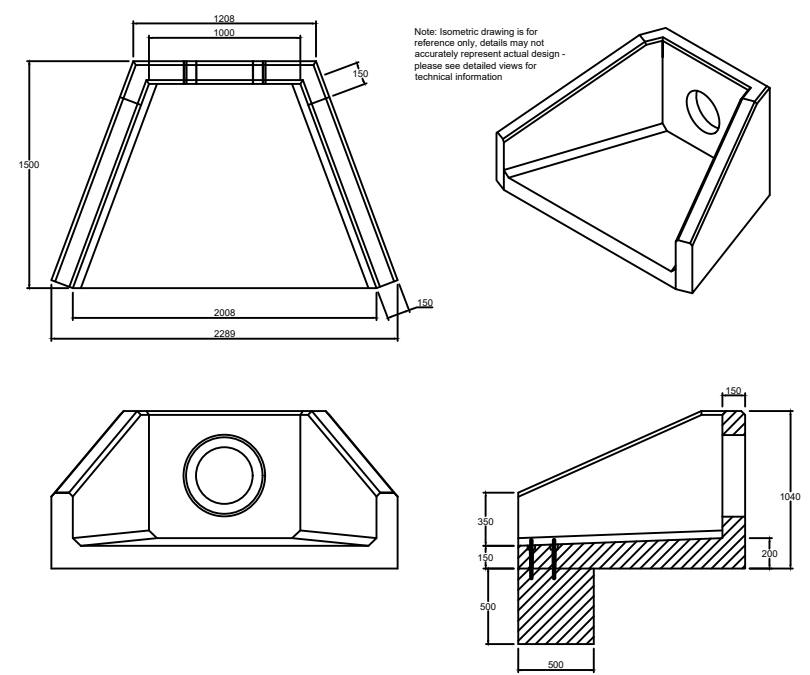

HEADWALL DETAIL 2
SFA10 B HEADWALL

CIVIL / STRUCTURAL DESIGN RISK MANAGEMENT					
Abnormal or unusual residual risks associated with the design outcomes shown on this drawing are:-					
RSK LDE LTD has followed its Design Risk Management process for Hazard Elimination and Risk reduction in developing the designs shown on this drawing. Abnormal or unusual residual risks may be shown above where it is considered that such risk may not normally be expected by competent persons engaged on work of this nature or type.					
P4	25.07.23	Updated to Client comments	MG	MS	
Rev.	Date	Amendment	Drawn	Chkd.	Appd.
 LAND & DEVELOPMENT ENGINEERING LTD Spring Lodge 172 Chester Road Helsby Cheshire, WA6 0AR United Kingdom Tel: +44 (0) 1928 726006 Fax: +44 (0) 1928 725633 Email: lde@rsk.co.uk Web: www.rsk.co.uk					
Client					
Allison Homes					
Project Title					
Moulton Chapel Spalding					
Status					
DETAILED DESIGN					
Drawing Title					
Headwall Detail (Headwall 2)					
Drawn	Date	Checked	Date	Approved	Date
JW	JUL 19	MAR	JUL 19		
Scale		Orig Size		Dimensions	
1:50		A3			
Project No.			Drawing File		
881565					
Drawing No.				Rev.	
40-19-02				P4	