



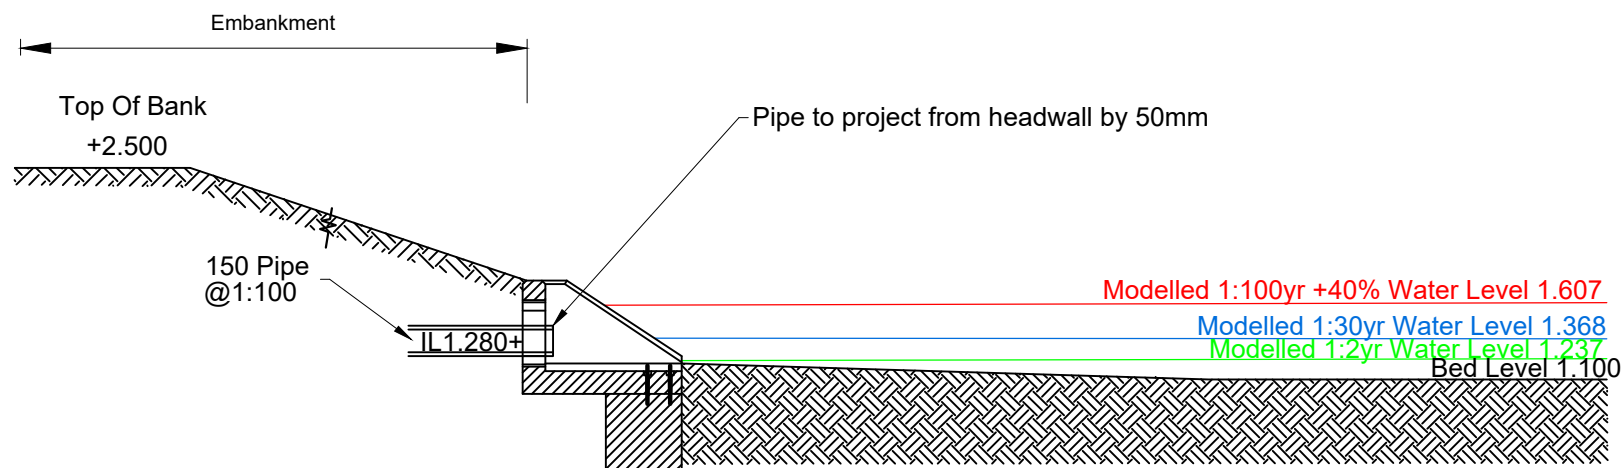

Section (1:50)
HEADWALL INLET 5

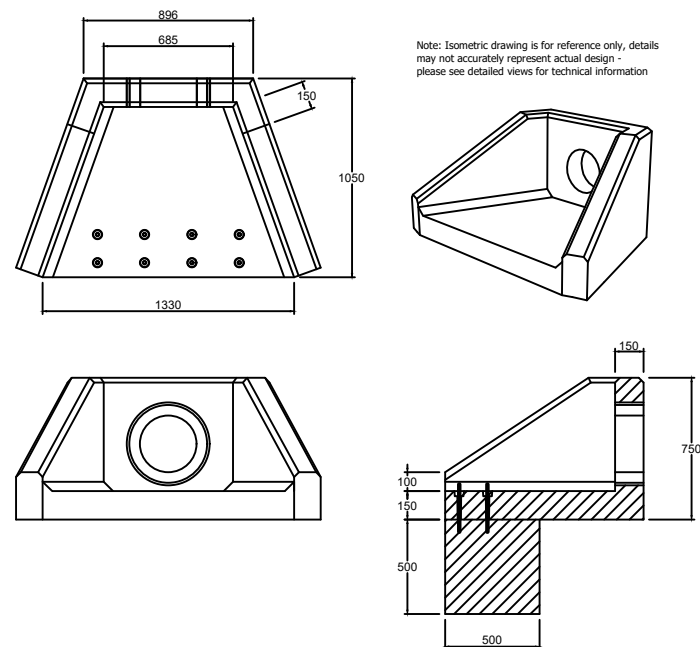

HEADWALL DETAIL 5
SFA6 A HEADWALL

CIVIL / STRUCTURAL DESIGN RISK MANAGEMENT

Abnormal or unusual residual risks associated with the design outcomes shown on this drawing are:-

RSK LDE LTD has followed its Design Risk Management process for Hazard Elimination and Risk reduction in developing the designs shown on this drawing. Abnormal or unusual residual risks may be shown above where it is considered that such risk may not normally be expected by competent persons engaged on work of this nature or type.

P5	25.07.23	Updated to Client comments	MG	MS	
Rev.	Date	Amendment	Drawn	Chkd.	Appd.



LAND & DEVELOPMENT ENGINEERING LTD

Spring Lodge
172 Chester Road
Helsby
Cheshire, WA6 0AR
United Kingdom
Tel: +44 (0) 1928 726006
Fax: +44 (0) 1928 725633
Email: lde@rsk.co.uk
Web: www.rsk.co.uk

Client
Allison Homes

Project Title
**Moulton Chapel
Spalding**

Status
DETAILED DESIGN

Drawing Title
Headwall Detail (Headwall 5)

Drawn JW	Date JUL 19	Checked MAR	Date JUL 19	Approved	Date
Scale 1:50	Orig Size A3	Dimensions			
Project No. 881565		Drawing File			
Drawing No. 40-19-05					Rev. P5