



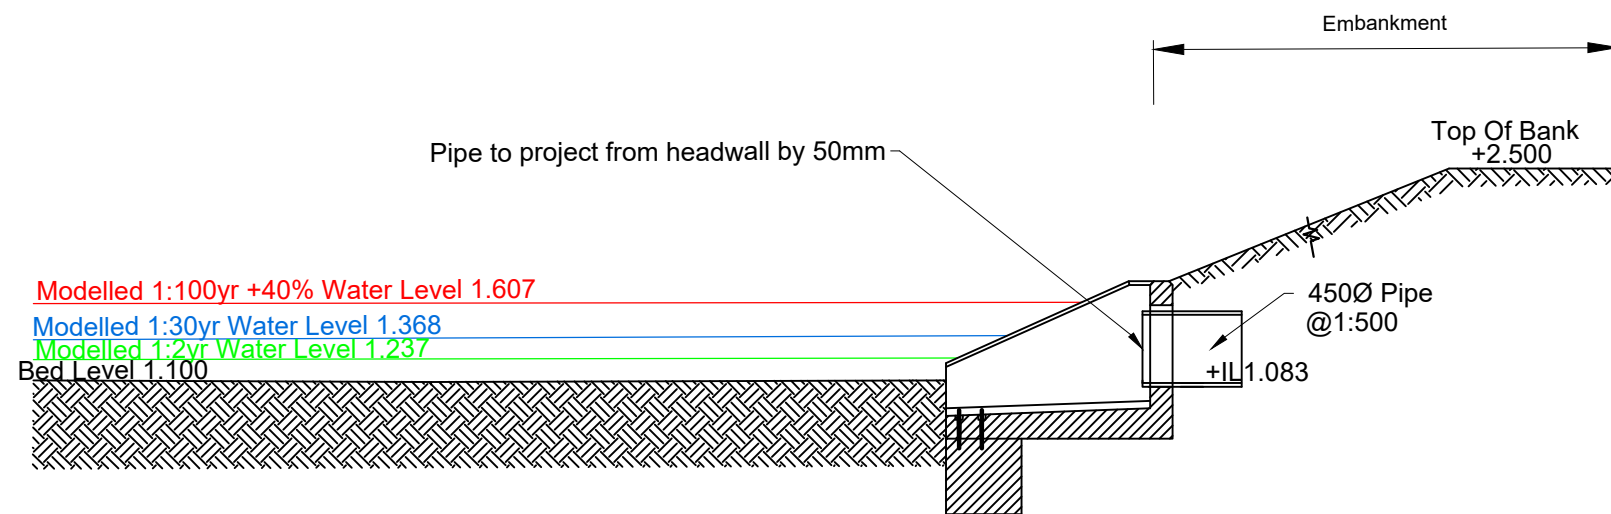

Section (1:50)
HEADWALL OUTLET 6

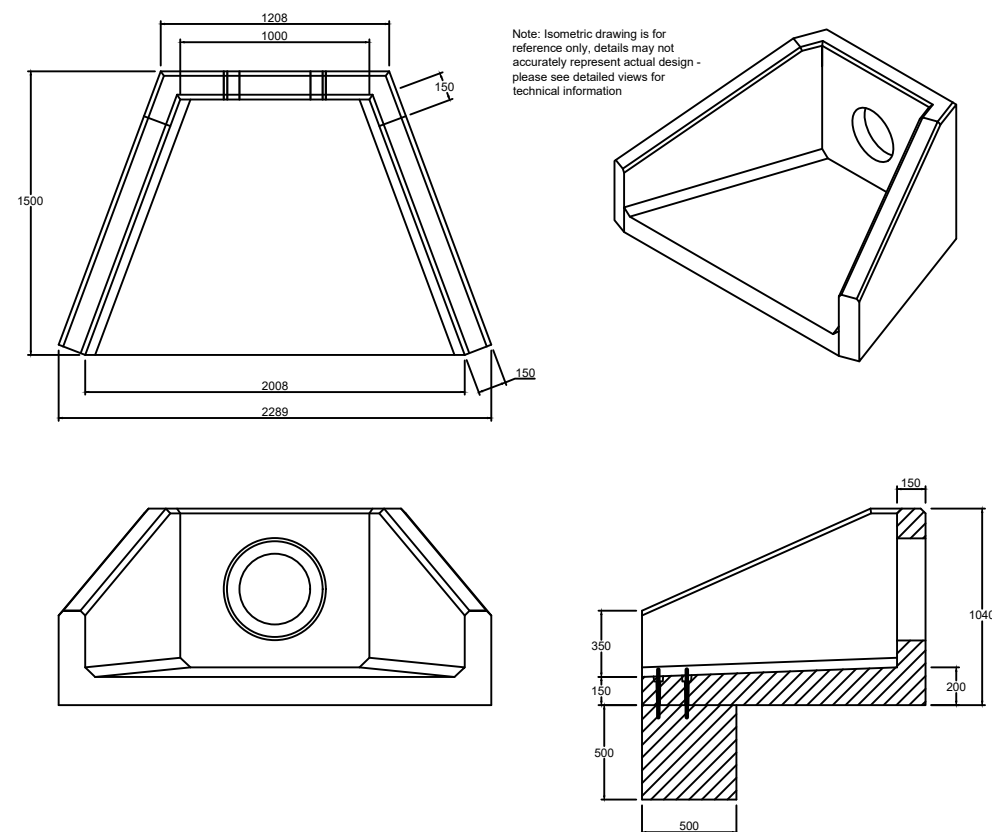

HEADWALL DETAIL 6
SFA10 B HEADWALL

CIVIL / STRUCTURAL DESIGN RISK MANAGEMENT

Abnormal or unusual residual risks associated with the design outcomes shown on this drawing are:-

RSK LDE LTD has followed its Design Risk Management process for Hazard Elimination and Risk reduction in developing the designs shown on this drawing. Abnormal or unusual residual risks may be shown above where it is considered that such risk may not normally be expected by competent persons engaged on work of this nature or type.

P2	25.07.23	Updated to Client comments	MG	MS	
Rev.	Date	Amendment	Drawn	Chkd.	Appd.



LAND & DEVELOPMENT ENGINEERING LTD

Spring Lodge
172 Chester Road
Helsby
Cheshire, WA6 0AR
United Kingdom
Tel: +44 (0) 1928 726006
Fax: +44 (0) 1928 725633
Email: lde@rsk.co.uk
Web: www.rsk.co.uk

Client
Allison Homes

Project Title
Moulton Chapel
Spalding

Status
DETAILED DESIGN

Drawing Title
Headwall Detail (Headwall 6)

Drawn	Date	Checked	Date	Approved	Date
LGS	JUN 23	MS	JUN 23		

Scale	Orig Size	Dimensions
1:50	A3	

Project No.	Drawing File
881565	

Drawing No.	Rev.
40-19-06	P2