CIVIL / STRUCTURAL DESIGN RISK MANAGEMENT

Abnormal or unusual residual risks associated with the design outcomes shown on this drawing are:-

RSK LDE LTD has followed its Design Risk Management process for Hazard Elimination and Risk reduction in developing the designs shown on this drawing.
Abnormal or unusual residual risks may be shown above where it is considered that such risk may not normally be expected by competent persons engaged on work of this nature or type.

Note

All private construction details are to be read in conjunction with manufacturers specifications

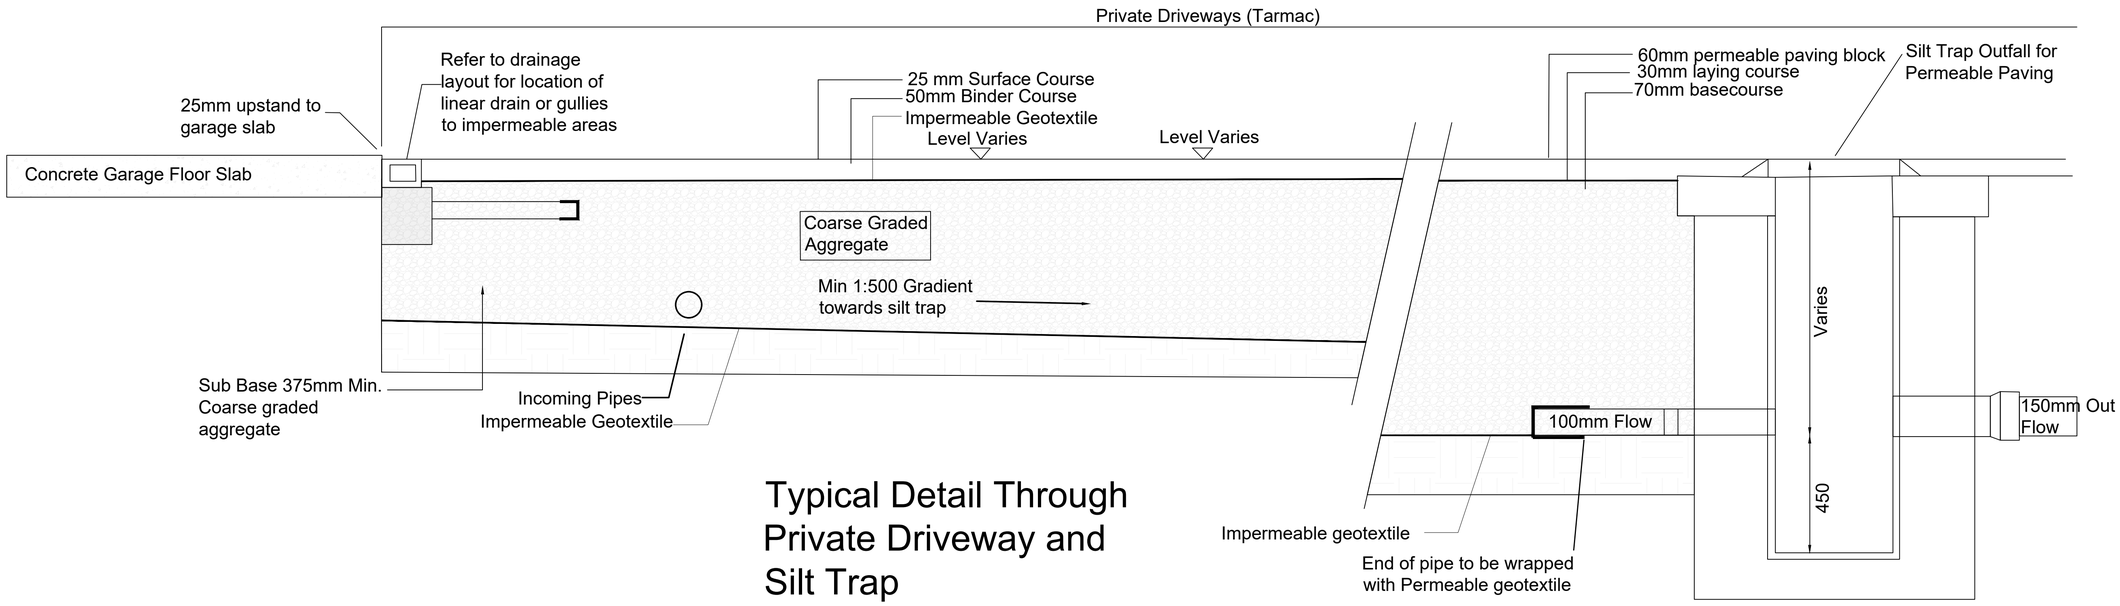

Typical Detail Through Private Driveway and Silt Trap

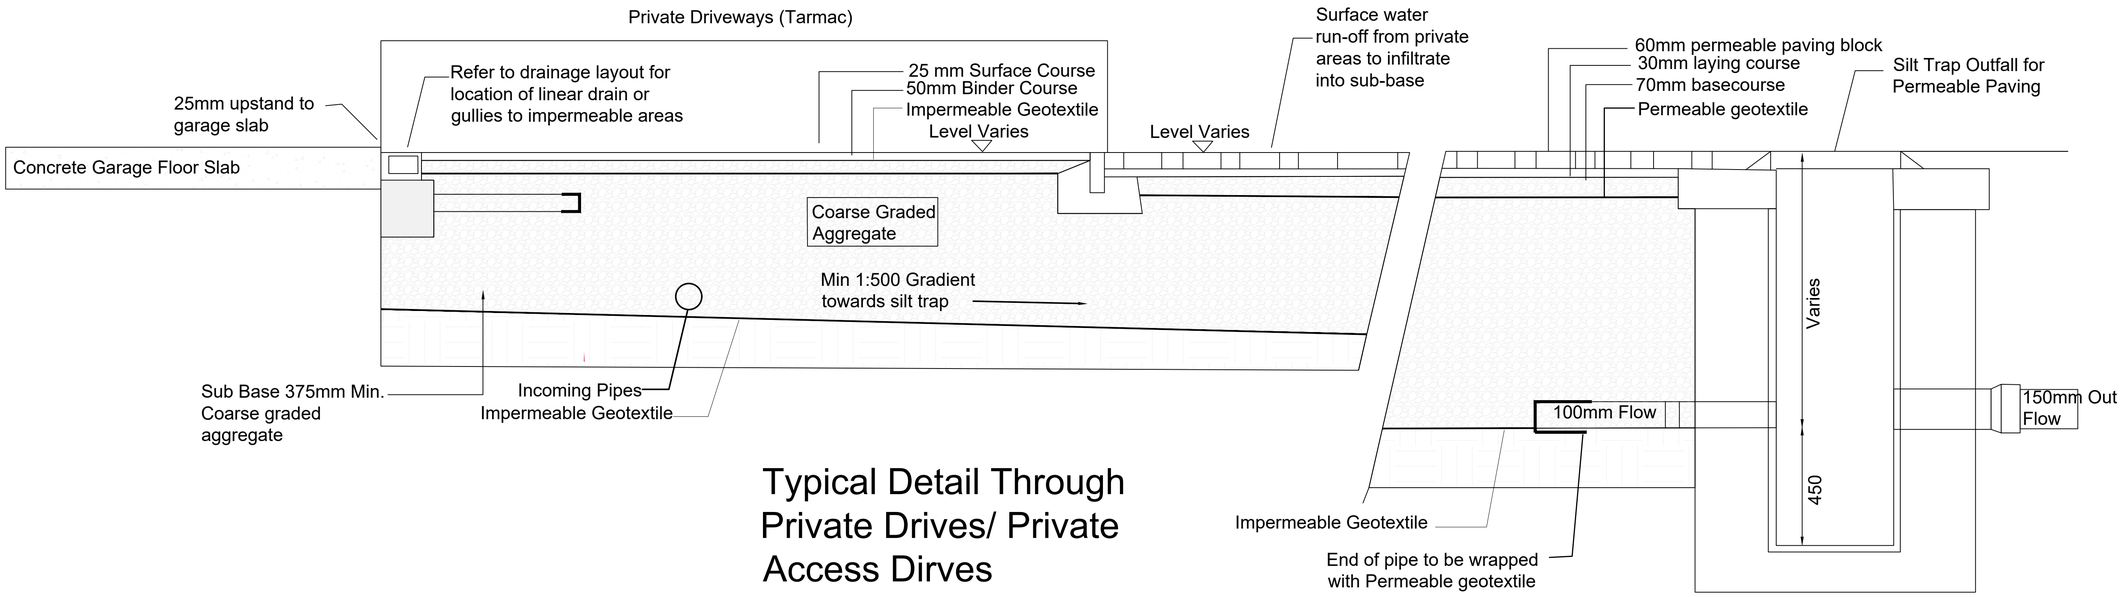

Typical Detail Through Private Drives/ Private Access Dirves

Rev.	Date	Amendment	Drawn	Chkd.	Appd.
P2	25.07.23	Drawing updated to Client comments	MS		
P1	29.06.23	First Issue	LGS	MS	

RSK
LAND & DEVELOPMENT ENGINEERING LTD
Spring Lodge
172 Chester Road
Helsby
Cheshire, WA6 0AR
United Kingdom
Tel: +44 (0) 1928 726006
Fax: +44 (0) 1928 725633
Email: lde@rsk.co.uk
Web: www.rsk.co.uk

Client: Allison Homes

Project Title: Moulton Chapel, Spalding

Status: DETAILED DESIGN

Drawing Title: Private Construction Details Sheet 2 of 2

Drawn	Date	Checked	Date	Approved	Date
LGS	JUN 23	MS	JUN 23		

Scale	Orig Size	Dimensions
As Shown	A1	

Project No.	Drawing File
881565	

Drawing No.	Rev.
40-21-02	P2