



KEY



LAND DRAIN POSITION

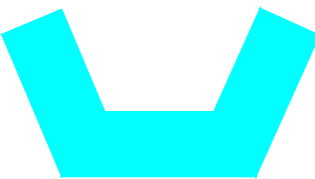

IDB APPROVED OUTFALL

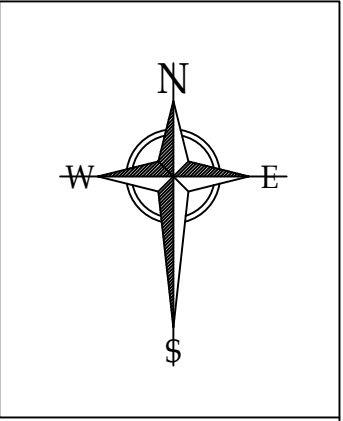

ORIGINAL SIZE 1000MM - THIS PRINT MAY BE REDUCED

NOTE: ALL DIMENSIONS, MATERIALS AND WORKMANSHIP IN ACCORDANCE WITH NHBC STANDARDS AND BUILDING REGULATIONS.
DO NOT SCALE FROM THIS DRAWING. ALL DIMENSIONS TO BE VERIFIED WITH THE TECHNICAL OFFICE.

C	31.08.23	Amended to show corrected land drain position.	DOB
B	27.10.22	Revised to alter the land drain on the western boundary to avoid the trees behind plot 15.	DOB
A	17.10.22	Revised to continue the land drain either side of the entrance road.	DOB
REVISION	DATE	DESCRIPTION	DRAWN




ALLISON HOMES
LARKFLEET HOUSE
SOUTHFIELDS BUSINESS PARK
BOURNE
LINCOLNSHIRE
PE10 0FF
TEL: 01778 391550

ROMAN ROAD
MOULTON CHAPEL

LAND DRAIN POSITION

SCALE	DATE	DRAWN	APPROVED
1:500 @ A1	06.10.22	DOB	-
DRAWING NO.	L181/LANDDRN/01		REVISION
			C

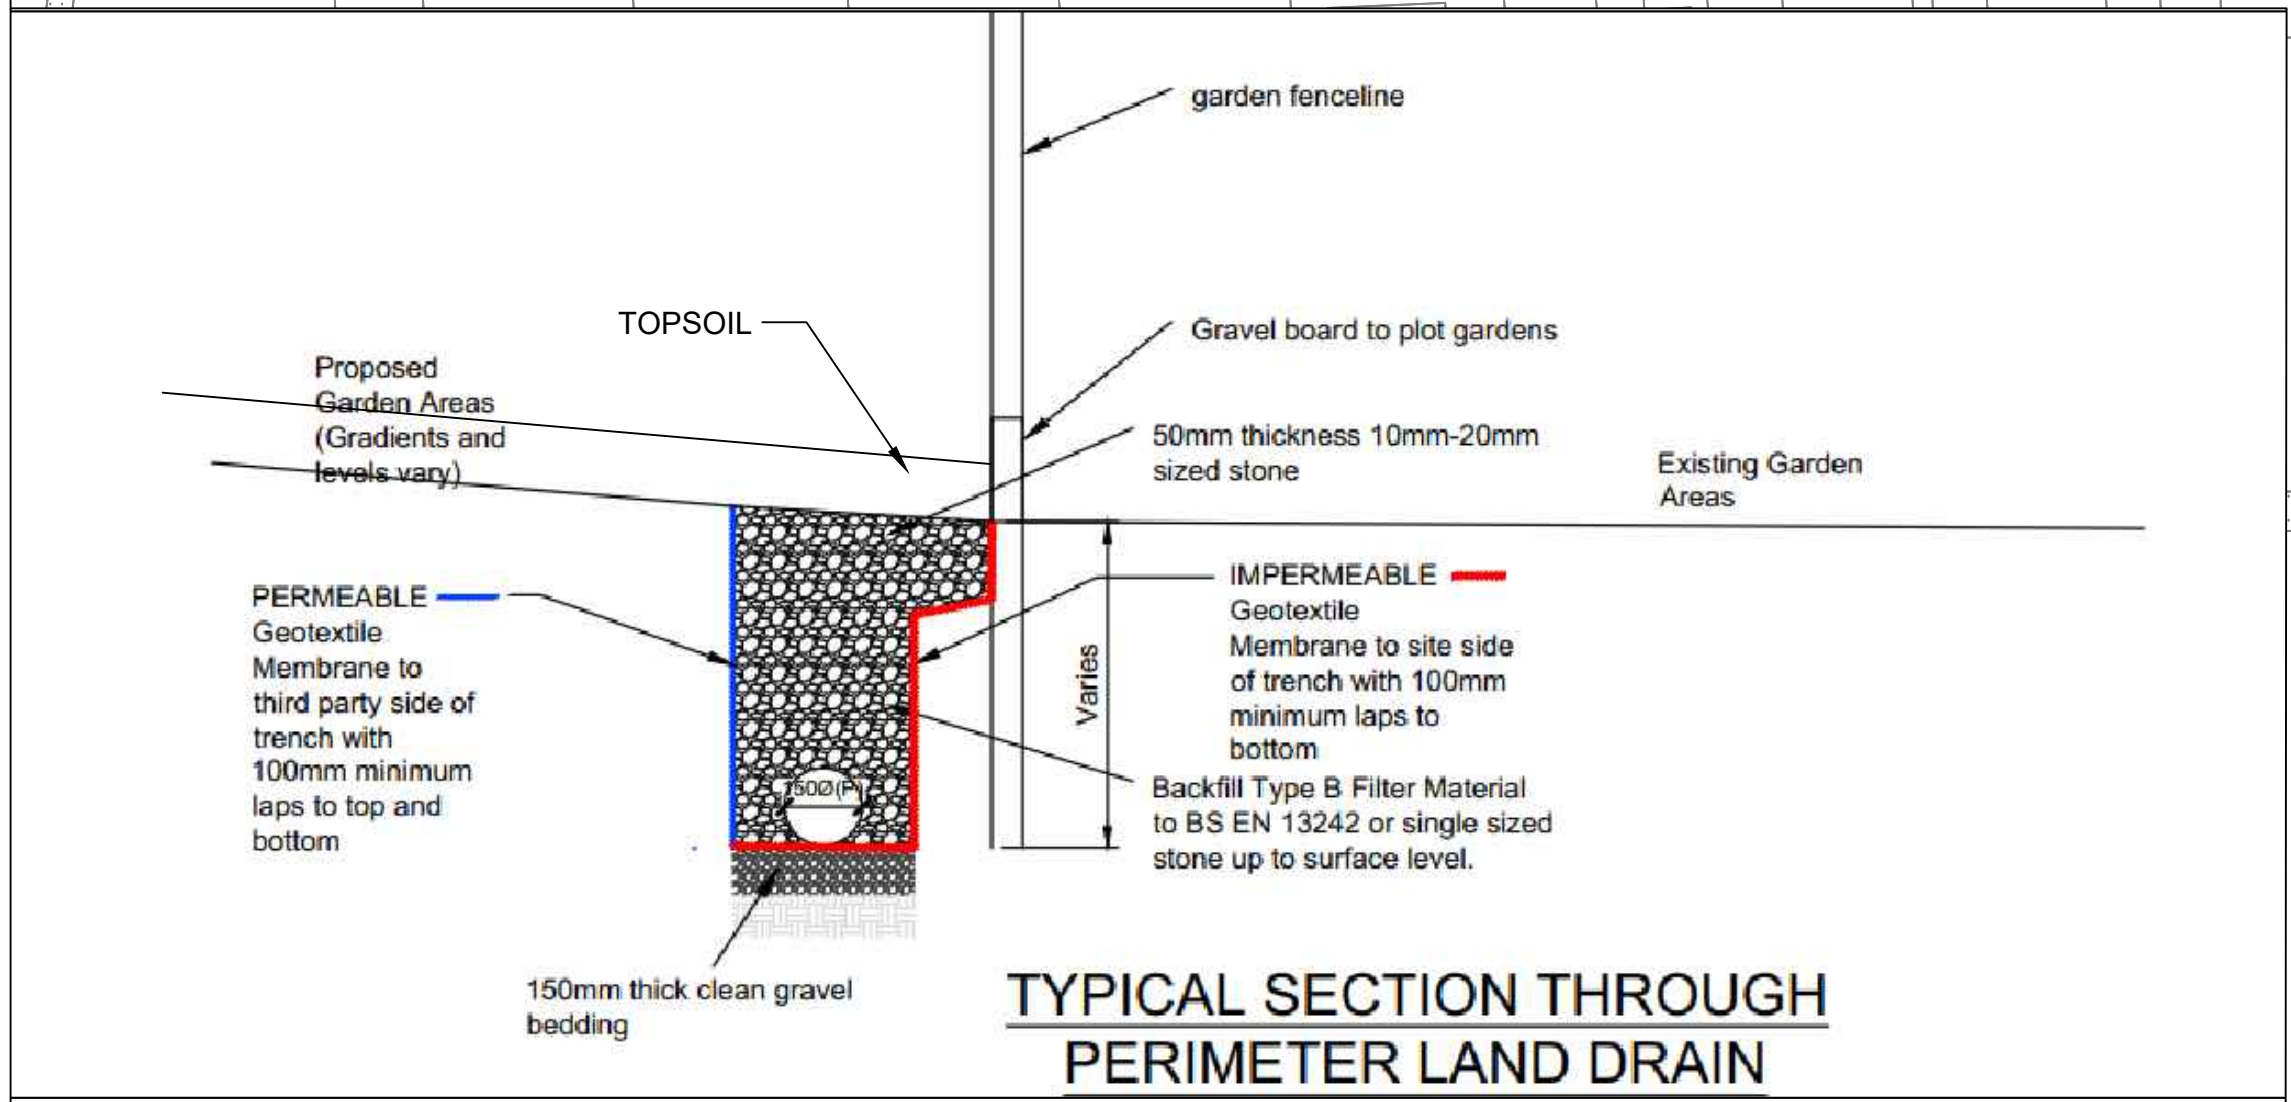

TYPICAL SECTION THROUGH
PERIMETER LAND DRAIN