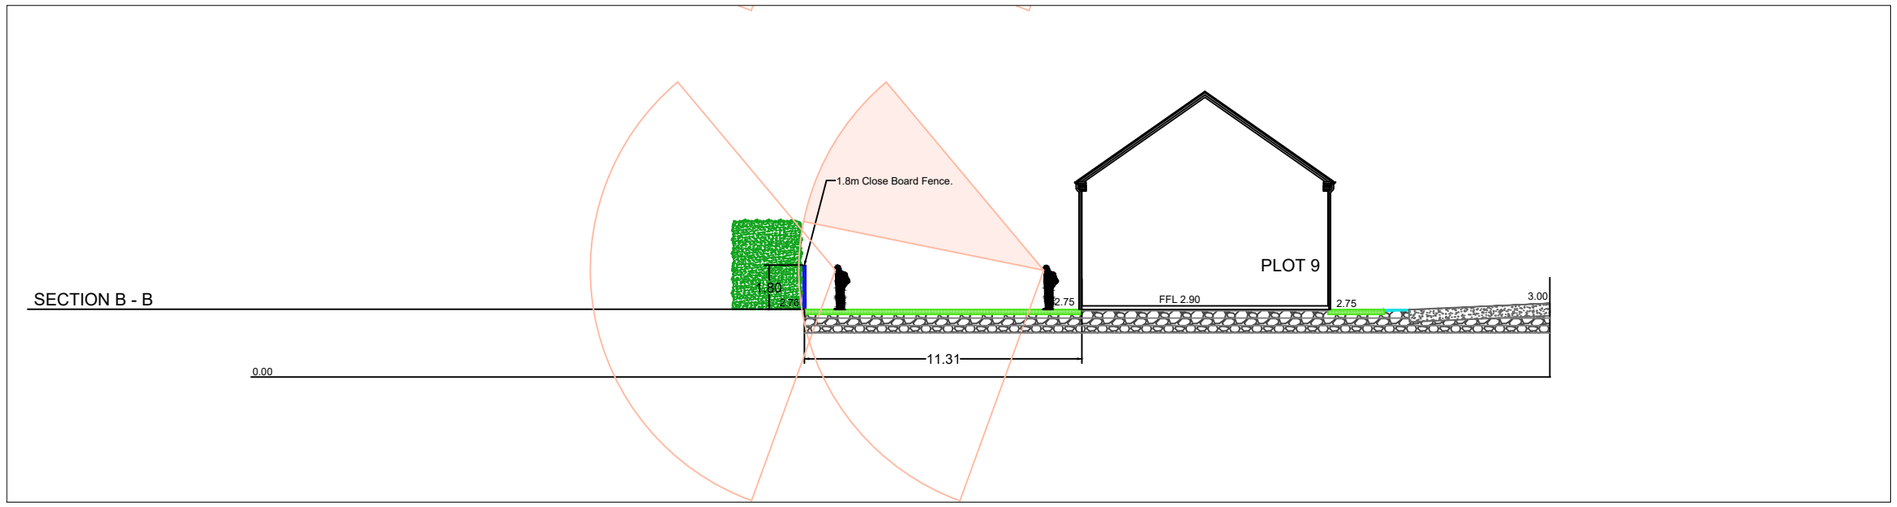



| REVISION | DATE | DESCRIPTION | DRAWN |
|---|---|---|---|
| B | 30.06.23 | Site levels updated. | DEM |
| A | 29.11.22 | Land drain position shown. | DEM |

ORIGINAL SIZE 100MM - THIS PRINT MAY BE REDUCED

NOTE; ALL DIMENSIONS, MATERIALS AND WORKMANSHIP IN ACCORDANCE WITH NHBC STANDARDS AND BUILDING REGULATIONS.
DO NOT SCALE FROM THIS DRAWING. ALL DIMENSIONS TO BE VERIFIED WITH THE TECHNICAL OFFICE.

ALLISON HOMES

LARKFLEET HOMES
LARKFLEET HOUSE
SOUTHFIELDS BUSINESS PARK
BOURNE
LINCOLNSHIRE
PE10 0FF

TEL: 01778 391550

PROJECT

MOULTON CHAPEL

DRAWING TITLE

SECTION B-B
PLOT 9

| SCALE | DATE | DRAWN | APPROVED |
|---|---|---|---|
| 1:250 @A3 | 21.09.2022 | DEM | - |

| DRAWING NO. | REVISION |
|---|---|
| L181/SEC/B-B | B |