
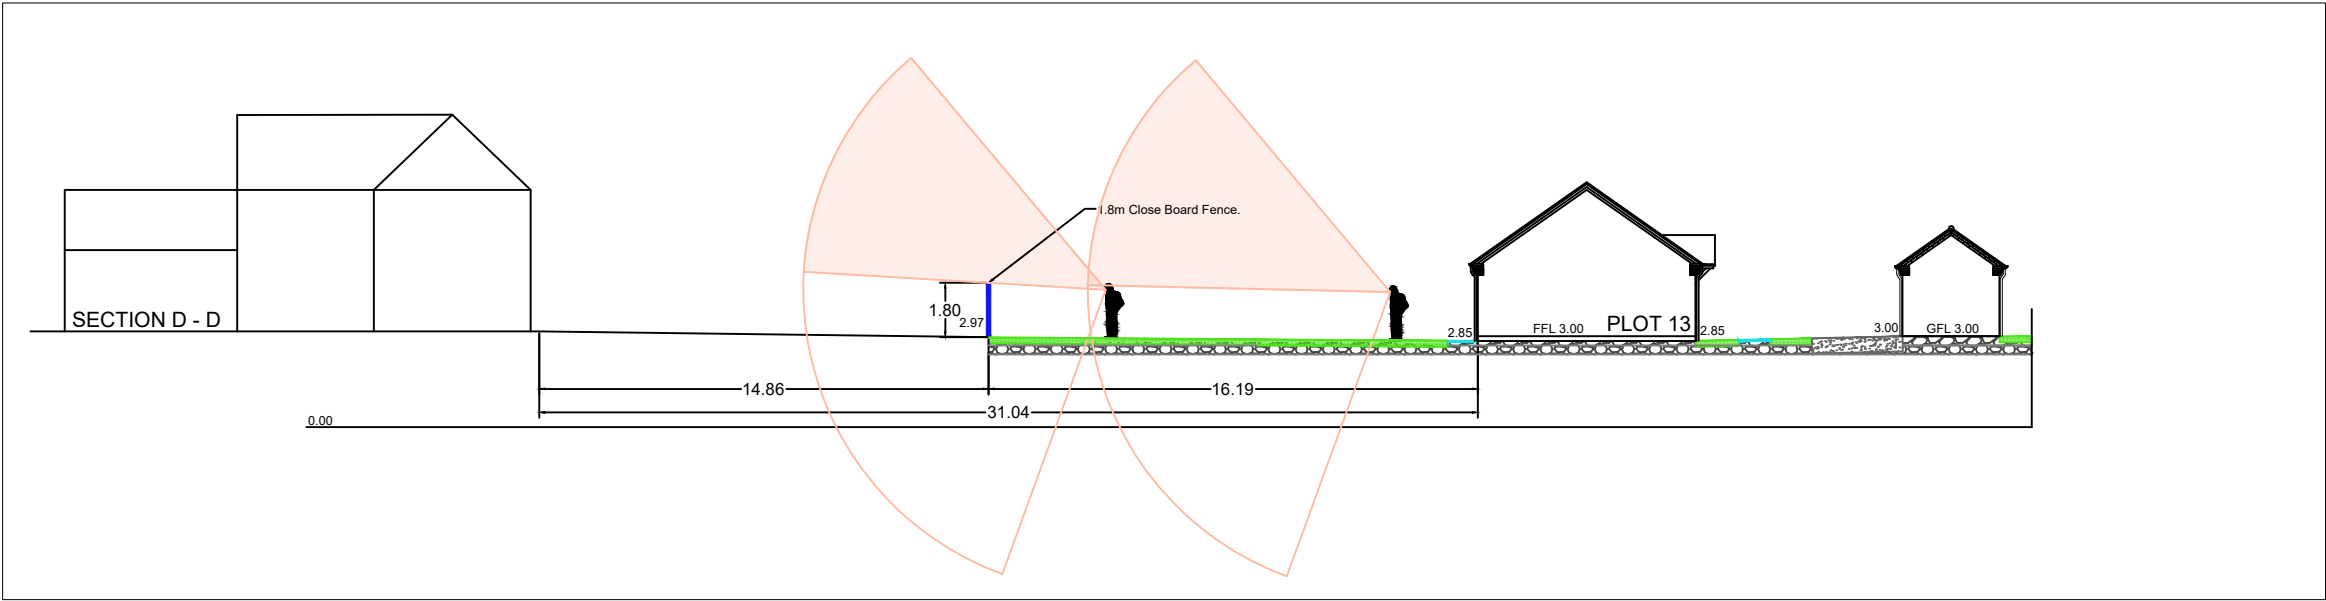


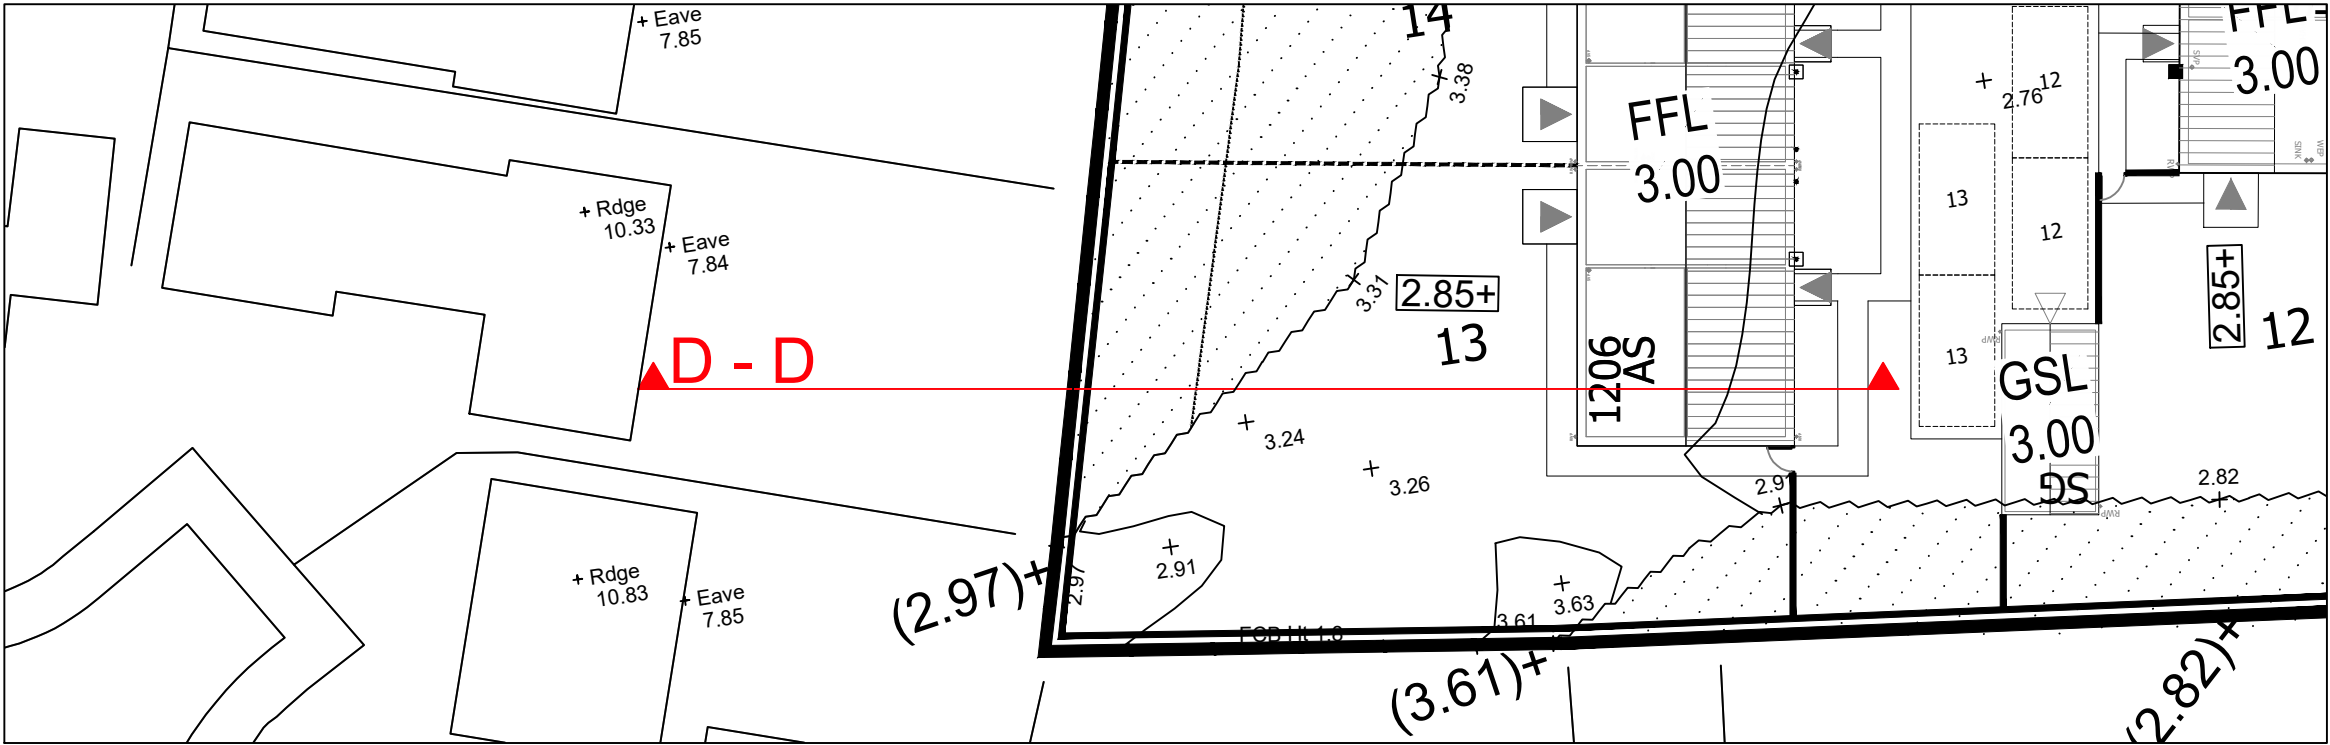

C	30.06.23	Site levels updated.		DEM
B	29.11.22	Levels amended to match engineers drawings, retaining wall removed from center of garden and land drain position shown.		DEM
A	15.11.22	FFL changed and surrounding ground level amended to suit.		DEM
REVISION	DATE	DESCRIPTION		DRAWN
ORIGINAL SIZE 100MM - THIS PRINT MAY BE REDUCED NOTE: ALL DIMENSIONS, MATERIALS AND WORKMANSHIP IN ACCORDANCE WITH NHBC STANDARDS AND BUILDING REGULATIONS. DO NOT SCALE FROM THIS DRAWING. ALL DIMENSIONS TO BE VERIFIED WITH THE TECHNICAL OFFICE.				
 ALLISON HOMES		LARKFLEET HOMES LARKFLEET HOUSE SOUTHFIELDS BUSINESS PARK BOURNE LINCOLNSHIRE PE10 0FF TEL: 01778 391550		
PROJECT				
MOULTON CHAPEL				
DRAWING TITLE				
SECTION D-D PLOT 13				
SCALE	DATE	DRAWN	APPROVED	
1:250 @A3	21.09.2022	DEM	-	
DRAWING NO.			REVISION	
L181/SEC/D-D			C	