
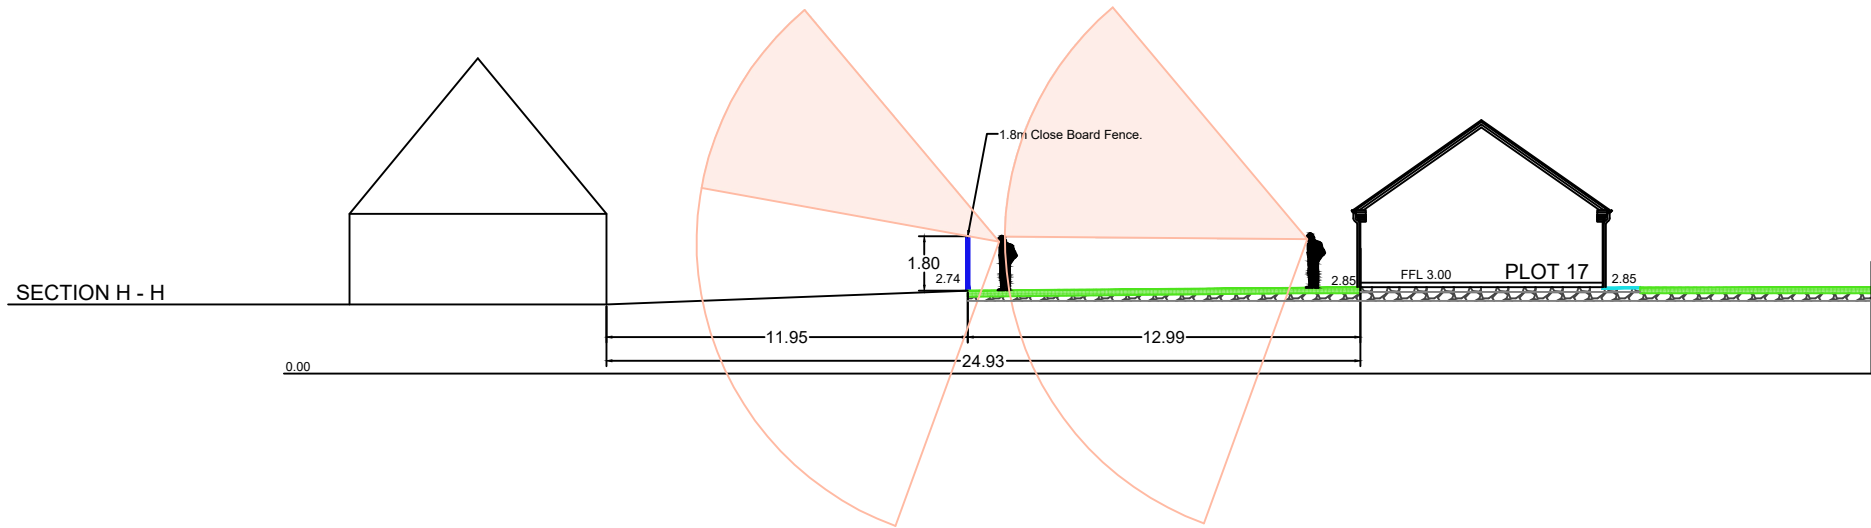


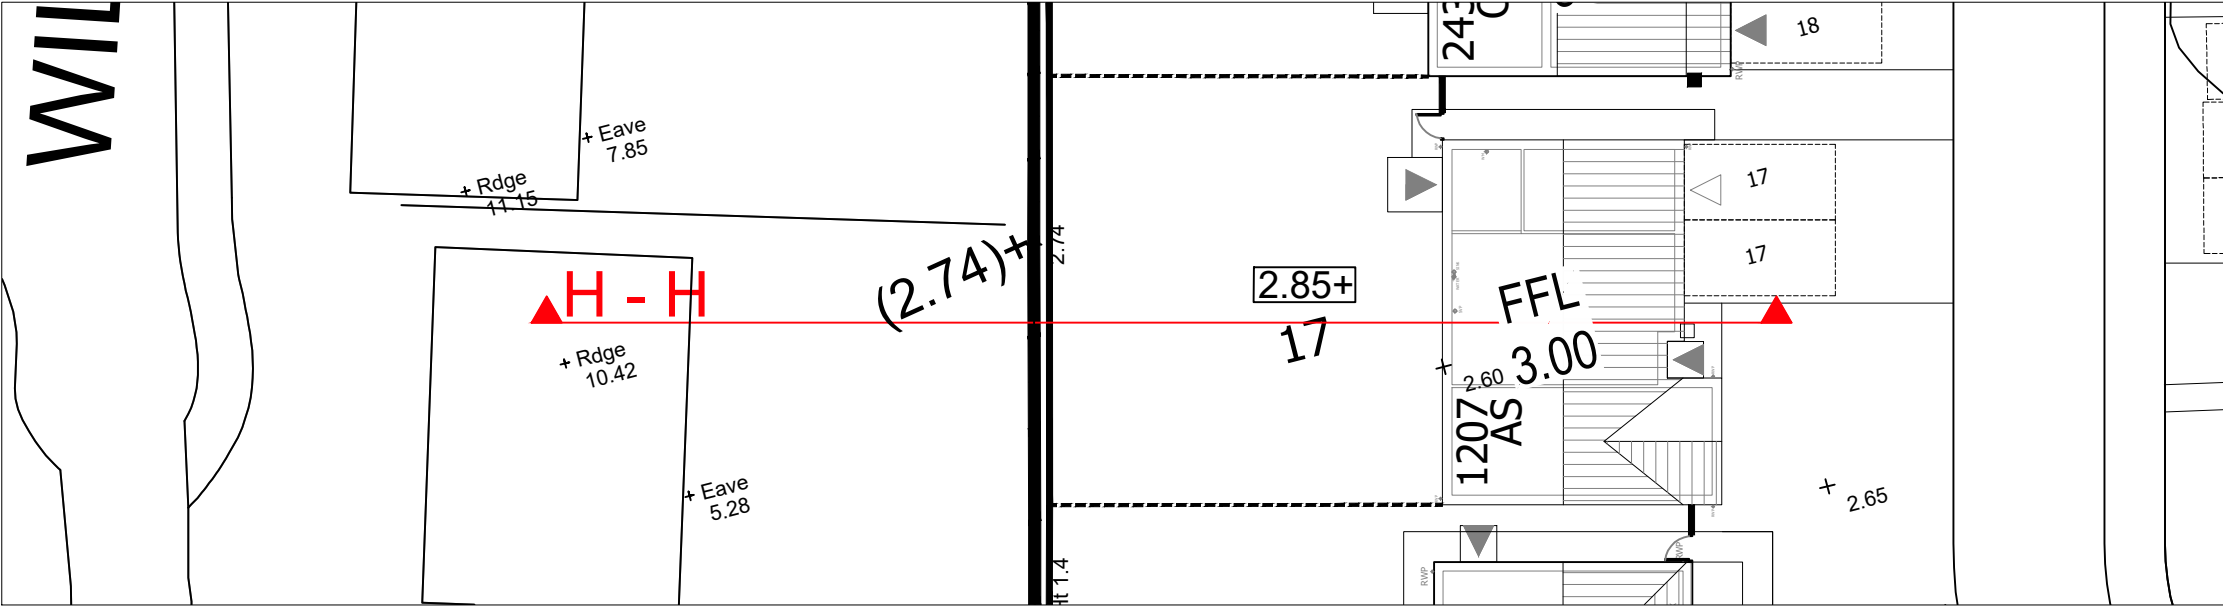

C	30.06.23	Site levels updated, Levels amended to match engineers drawings, retaining wall removed from center of garden and land drain position shown. FFL changed and surrounding ground level amended to suit.	DEM
B	29.11.22		DEM
A	15.11.22		DEM
REVISION	DATE	DESCRIPTION	DRAWN
ORIGINAL SIZE 100MM - THIS PRINT MAY BE REDUCED			
NOTE: ALL DIMENSIONS, MATERIALS AND WORKMANSHIP IN ACCORDANCE WITH NHBC STANDARDS AND BUILDING REGULATIONS. DO NOT SCALE FROM THIS DRAWING. ALL DIMENSIONS TO BE VERIFIED WITH THE TECHNICAL OFFICE.			
 ALLISON HOMES		LARKFLEET HOMES LARKFLEET HOUSE SOUTHFIELDS BUSINESS PARK BOURNE LINCOLNSHIRE PE10 0FF TEL: 01778 391550	
PROJECT			
MOULTON CHAPEL			
DRAWING TITLE			
SECTION H-H PLOT 17			
SCALE	DATE	DRAWN	APPROVED
1:250 @A3	23.09.2022	DEM	-
DRAWING NO.			REVISION
L181/SEC/H-H			C