
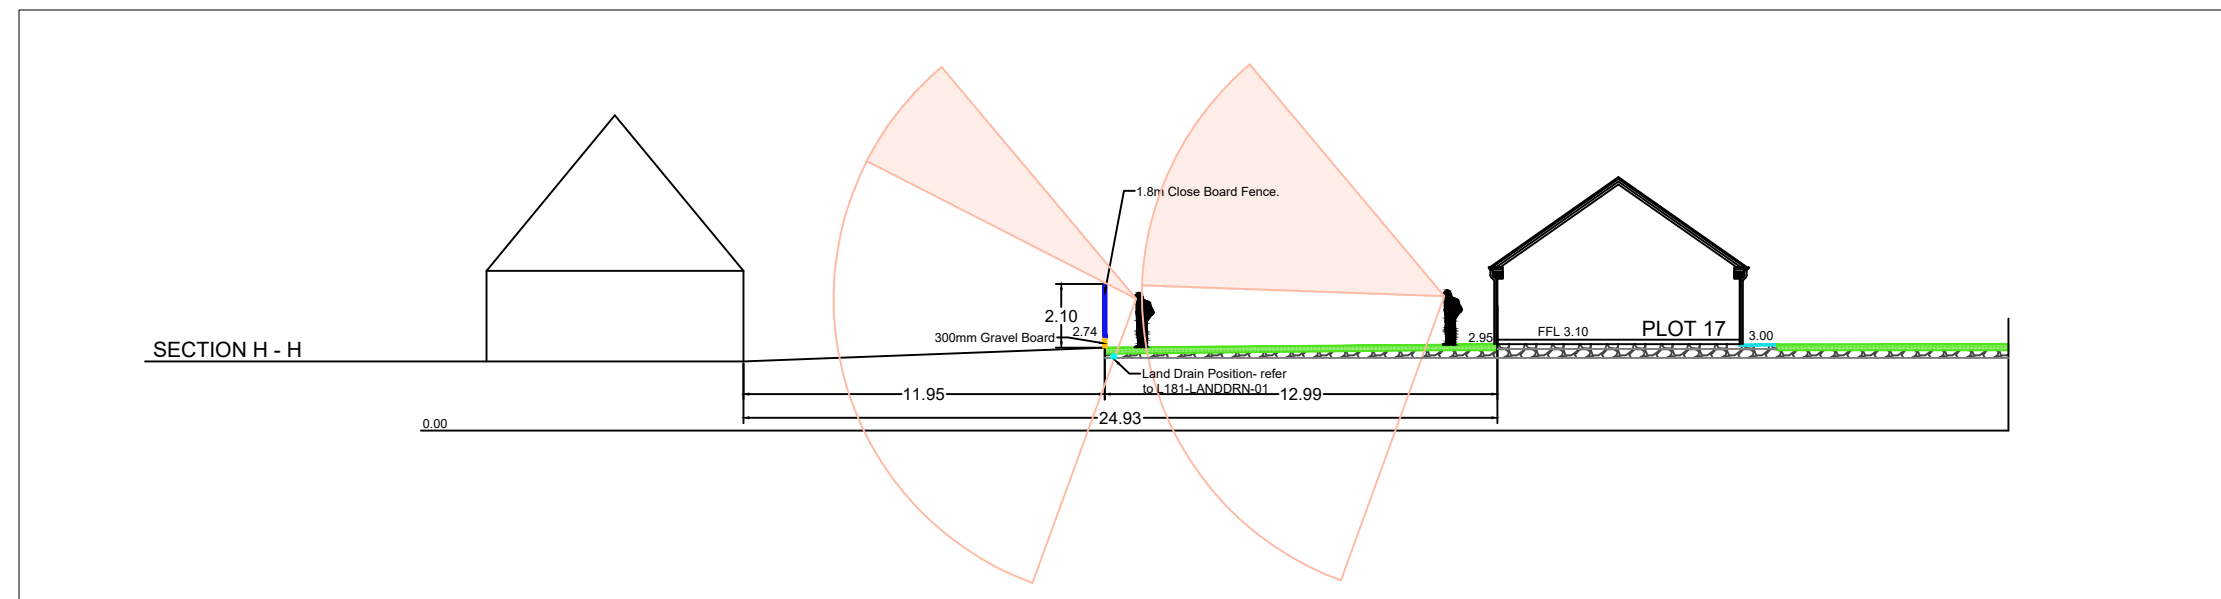


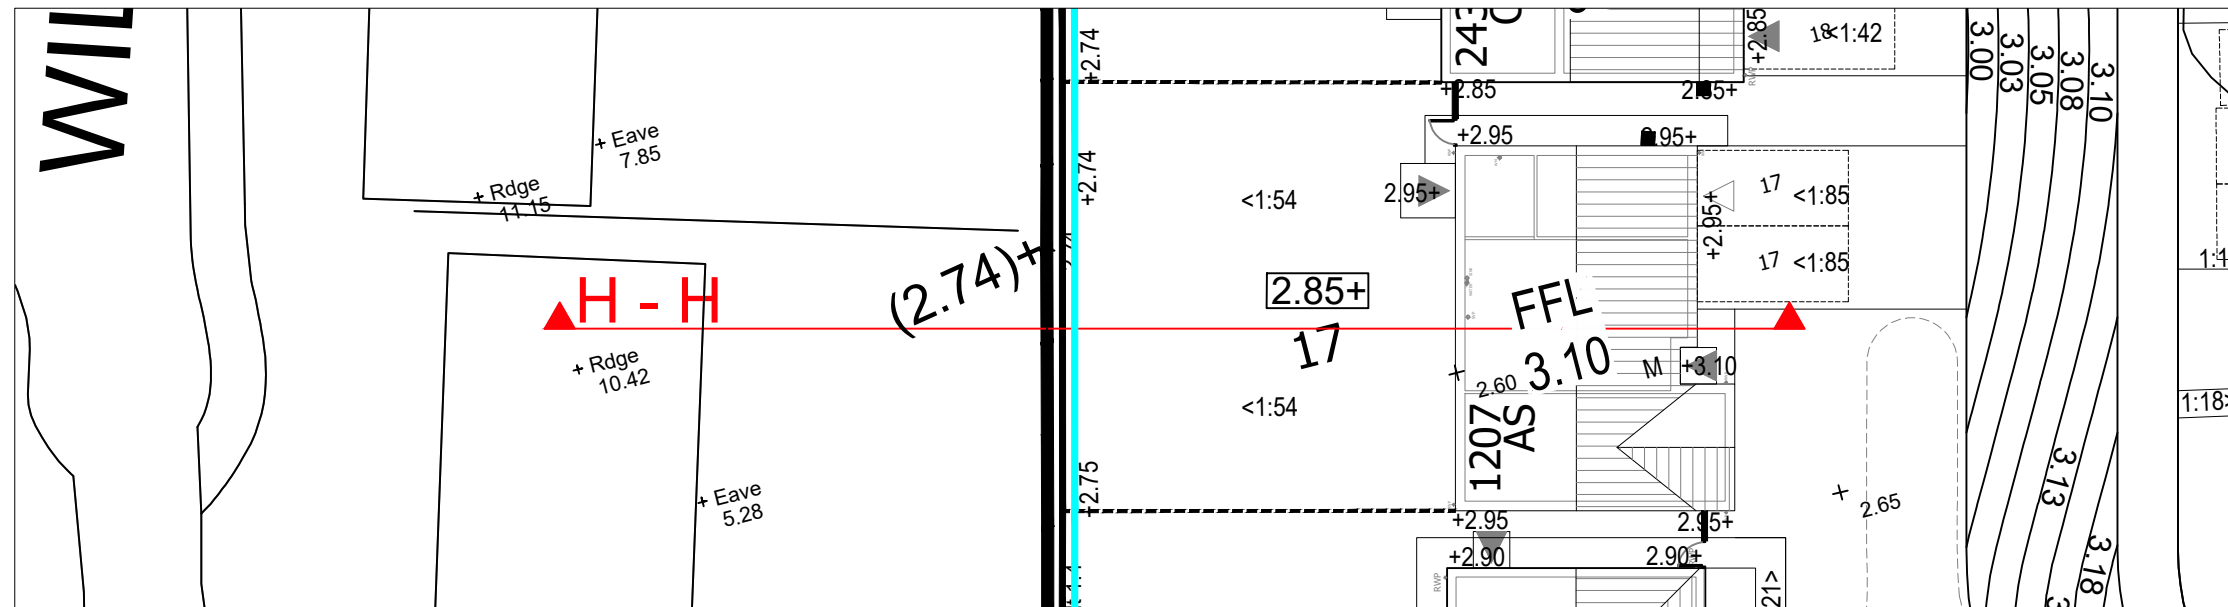

D	31.08.23	Land drain and 300mm gravel board added to section.	DOR
C	30.06.23	Site levels updated.	DOR
B	29.11.22	Levels amended to match engineers drawings, retaining wall removed from center of garden and land drain position shown.	DEN
A	15.11.22	FFL changed and surrounding ground level amended to suit.	DEN
REVISION	DATE	DESCRIPTION	DRAWN

ORIGINAL SIZE 100MM - THIS PRINT MAY BE REDUCED

NOTE: ALL DIMENSIONS, MATERIALS AND WORKMANSHIP IN ACCORDANCE WITH NHBC STANDARDS AND BUILDING REGULATIONS.

DO NOT SCALE FROM THIS DRAWING. ALL DIMENSIONS TO BE VERIFIED WITH THE TECHNICAL OFFICE.



LARKFLEET HOMES
LARKFLEET HOUSE
SOUTHFIELDS BUSINESS PARK
BOURNE
LINCOLNSHIRE
PE10 0FF

TEL: 01778 391550

PROJECT	MOULTON CHAPEL
---------	----------------

DRAWING TITLE

SECTION H-H
PLOT 17

SCALE	DATE	DRAWN	APPROVED
1:250 @A3	23.09.2022	DEM	-

DRAWING NO.	REVISION
L181/SEC/H-H	D