



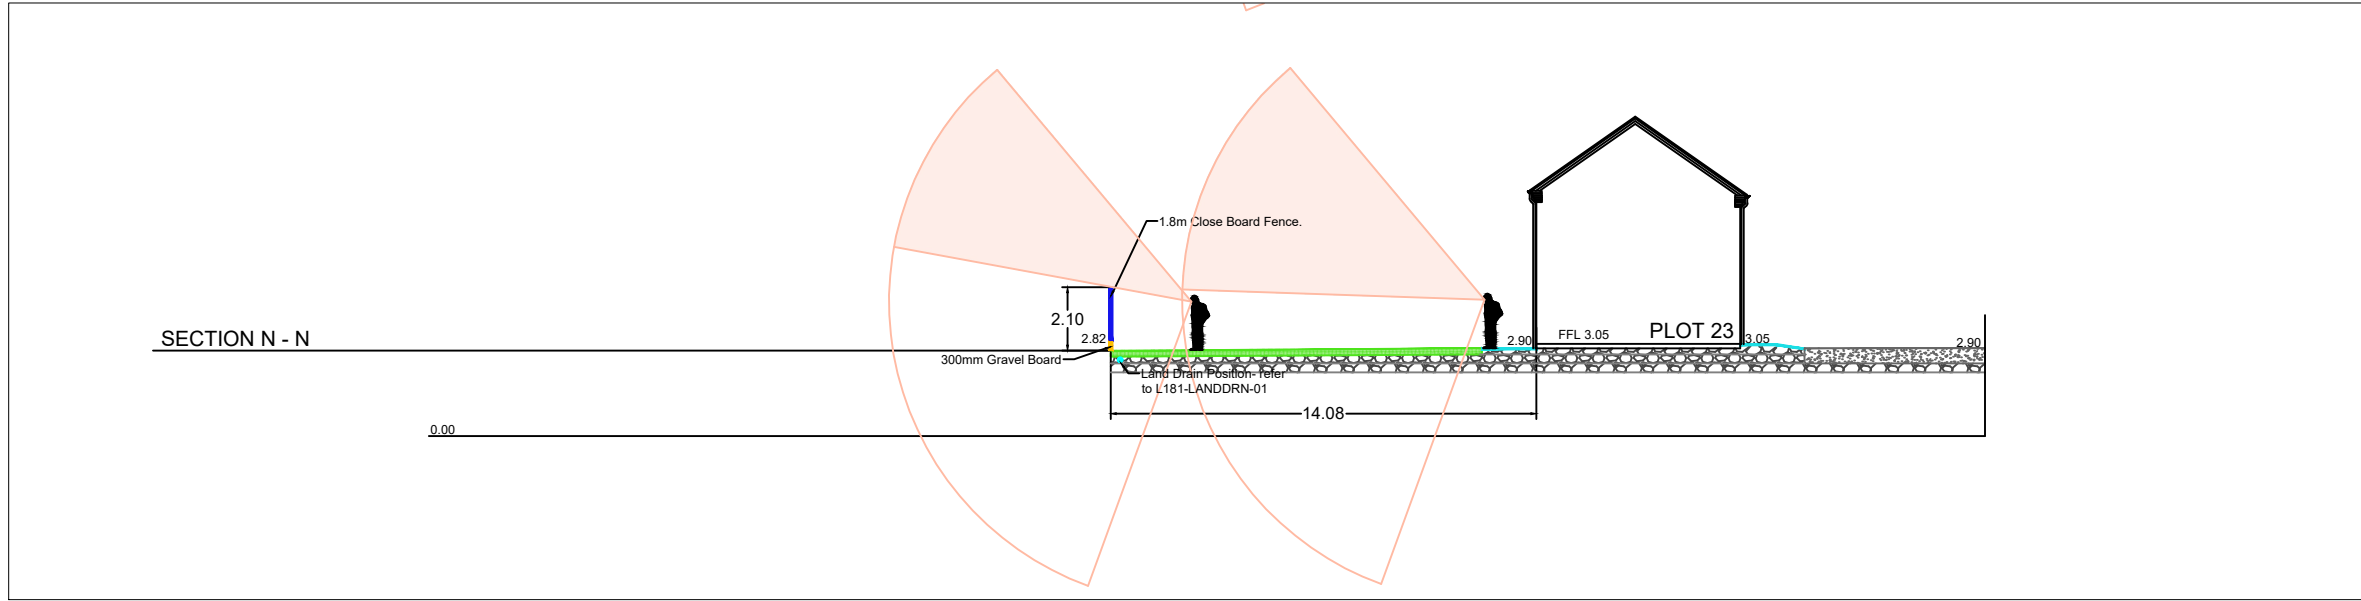

D	31.08.23	Land drain and 300mm gravel board added to section.	DOB
C	30.06.23	Site levels updated.	DEM
B	29.11.22	Levels amended to match engineers drawings, retaining wall removed from center of garden and land drain position shown.	DEM
A	15.11.22	FFL changed and surrounding ground level amended to suit.	DEM
REVISION	DATE	DESCRIPTION	DRAWN

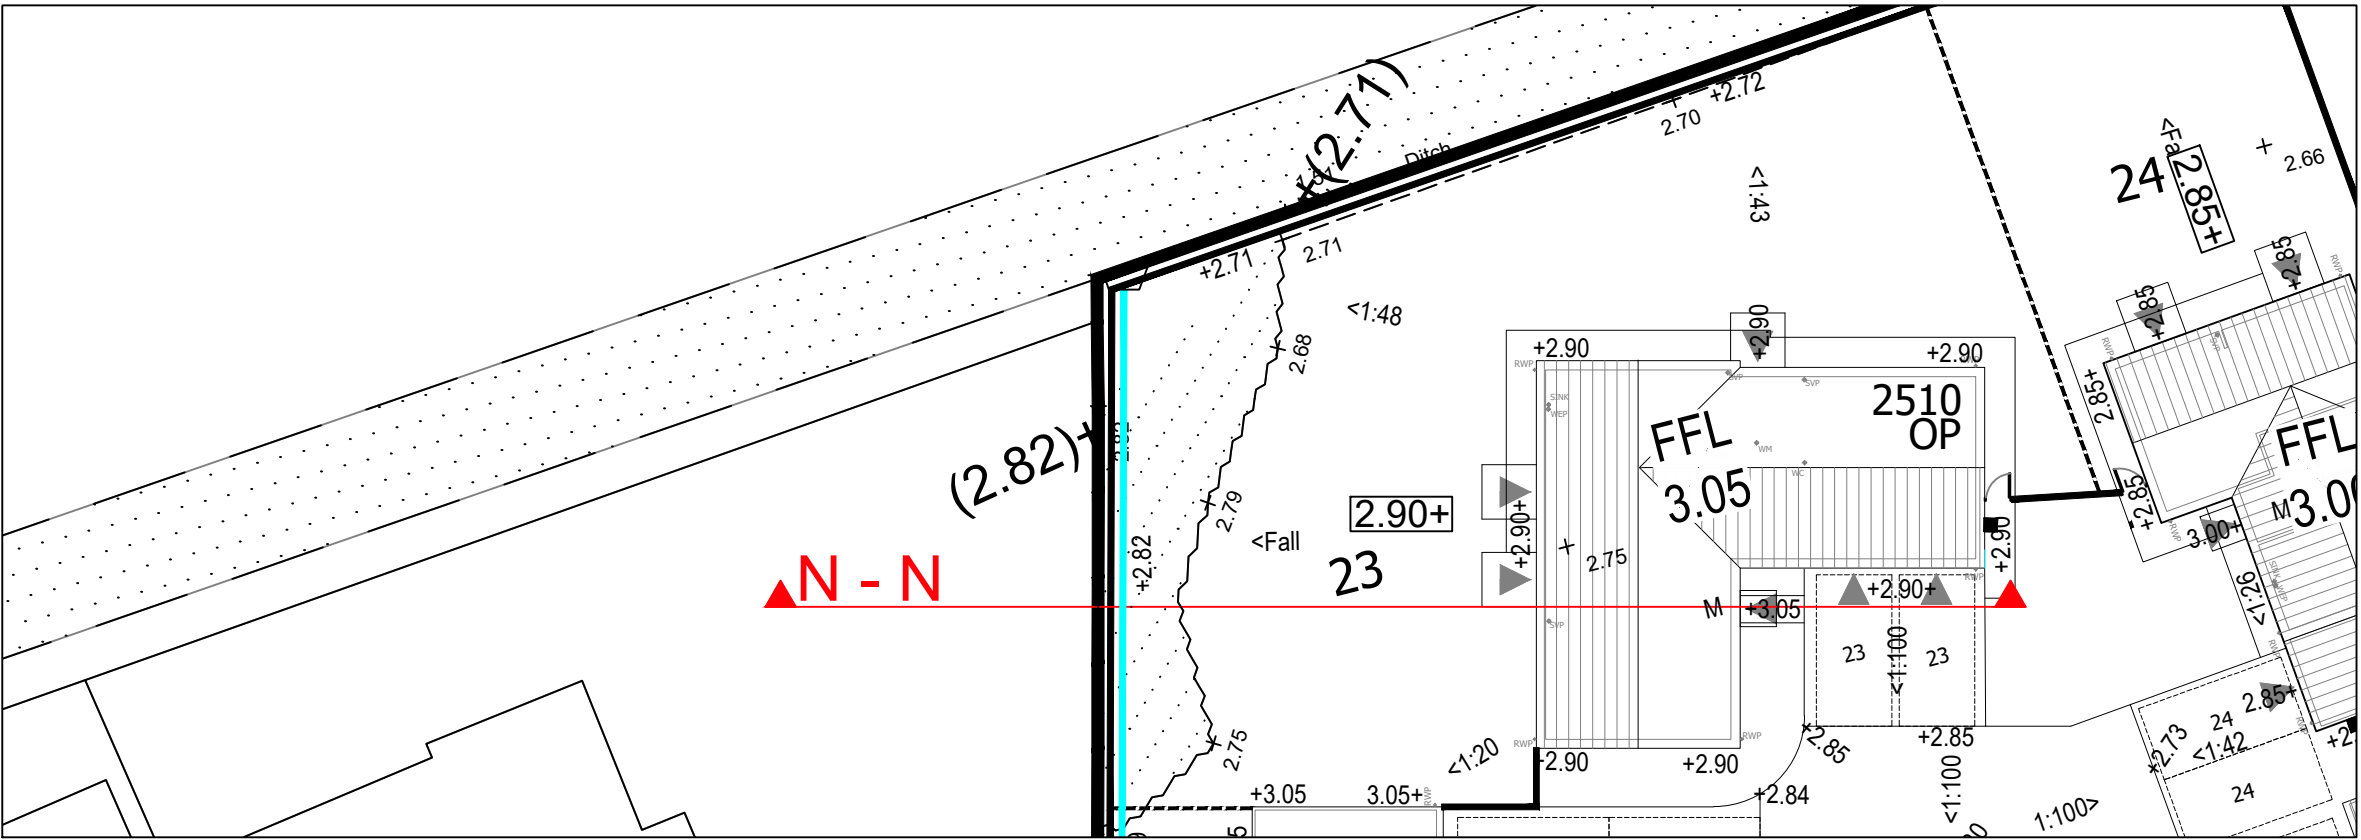

LARKFLEET HOMES
LARKFLEET HOUSE
SOUTHFIELDS BUSINESS PARK
BOURNE
LINCOLNSHIRE
PE10 0FF
TEL: 01778 391550

PROJECT
MOULTON CHAPEL

DRAWING TITLE
**SECTION N-N
PLOT 23**

SCALE 1:250 @A3	DATE 21.09.2022	DRAWN DEM	APPROVED -
DRAWING NO. L181/SEC/N-N			REVISION D