
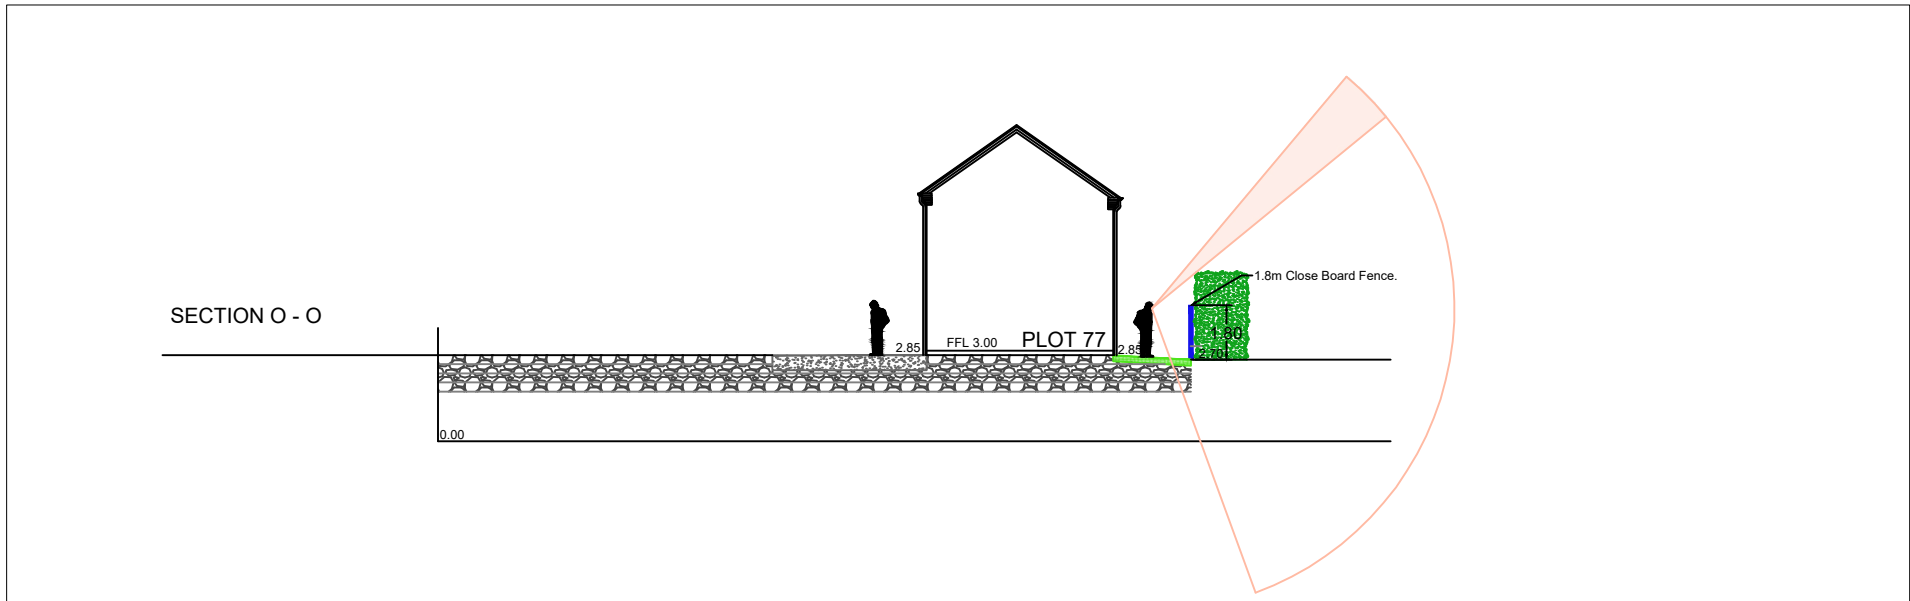


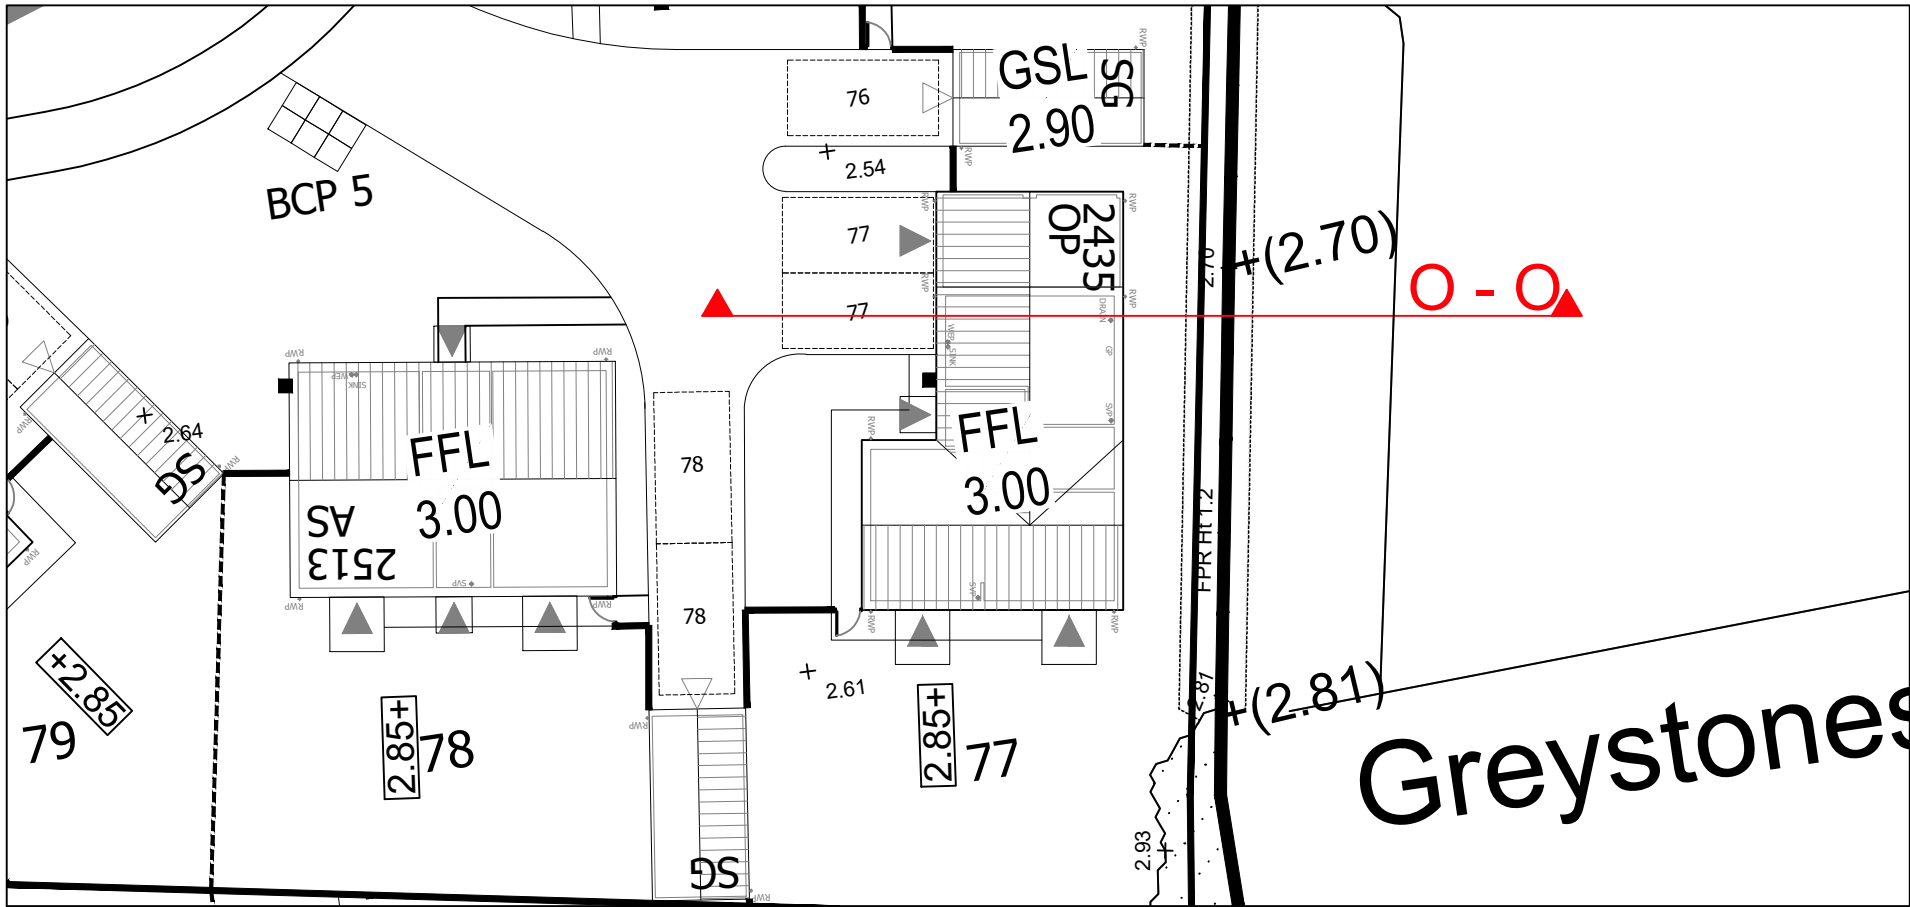

B	30.06.23	Site levels updated. Land drain position shown.			DEM
A	29.11.22				DEM
REVISION	DATE	DESCRIPTION			DRAWN
← ORIGINAL SIZE 100MM - THIS PRINT MAY BE REDUCED → NOTE: ALL DIMENSIONS, MATERIALS AND WORKMANSHIP IN ACCORDANCE WITH NRMC STANDARDS AND BUILDING REGULATIONS. DO NOT SCALE FROM THIS DRAWING. ALL DIMENSIONS TO BE VERIFIED WITH THE TECHNICAL OFFICE.					
 ALLISON HOMES			LARKFLEET HOMES LARKFLEET HOUSE SOUTHFIELDS BUSINESS PARK BOURNE LINCOLNSHIRE PE10 0FF TEL: 01778 391550		
PROJECT					
MOULTON CHAPEL					
DRAWING TITLE					
SECTION O-O PLOT 77					
SCALE	DATE	DRAWN	APPROVED		
1:250 @A3	21.09.2022	DEM	-		
DRAWING NO.				REVISION	
L181/SEC/O-O				B	