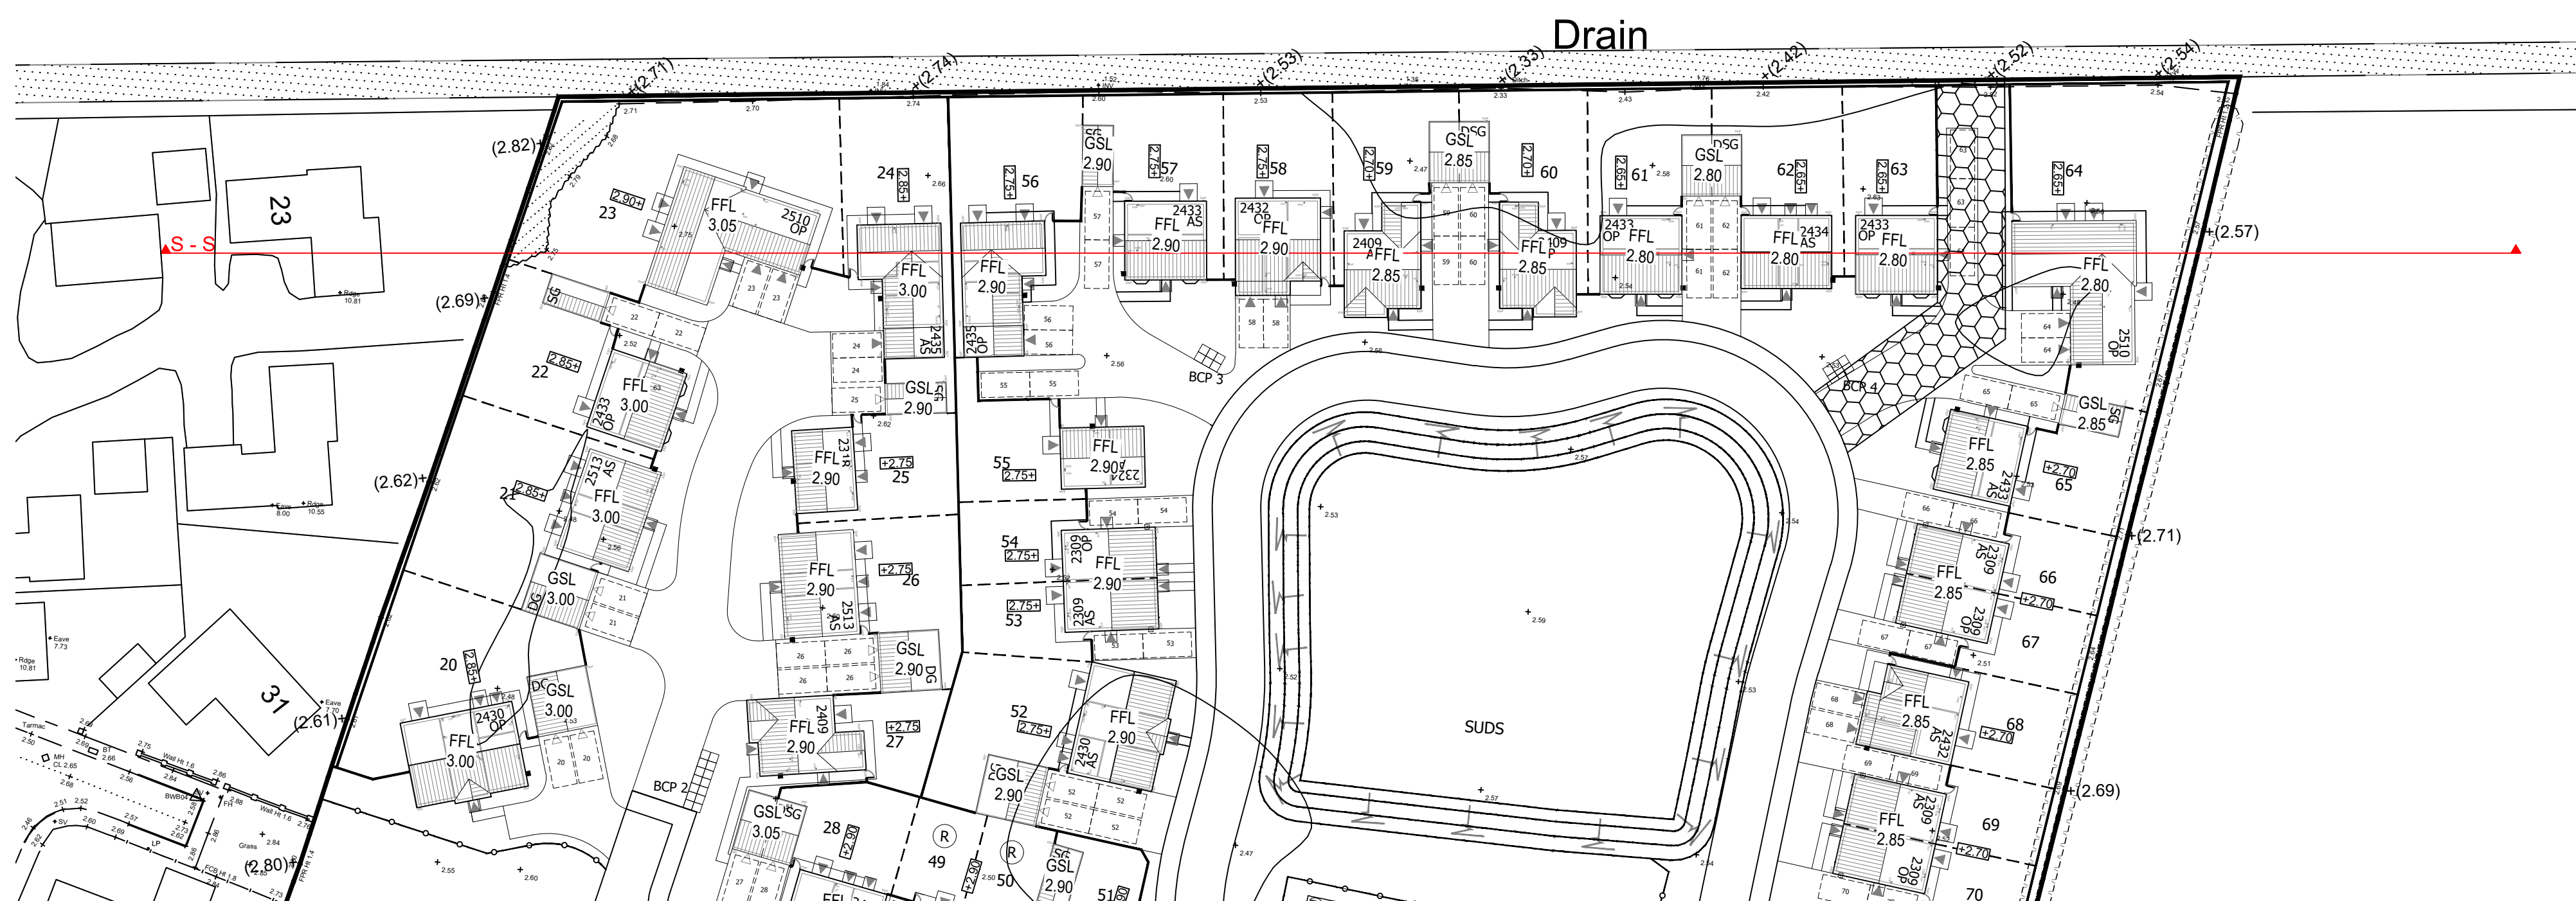


ORIGINAL SIZE 100MM - THIS PRINT MAY BE REDUCED			
NOTE: ALL DIMENSIONS, MATERIALS AND WORKMANSHIP IN ACCORDANCE WITH NHBC STANDARDS AND BUILDING REGULATIONS. DO NOT SCALE FROM THIS DRAWING. ALL DIMENSIONS TO BE VERIFIED WITH THE TECHNICAL OFFICE.			
C B A	30.06.23 29.11.22 15.11.22	Site levels updated. Levels amended further to plots 11-23 and retaining walls/steps removed. Land Drain shown on plan. Plots 12-23 PFL changed and surrounding ground level amended to suit. DEM DEM DRAWN	
REVISION	DATE	DESCRIPTION	
 ALLISON HOMES		ALLISON HOMES LARKFLEET HOUSE SOUTHFIELDS BUSINESS PARK BOURNE LINCOLNSHIRE PE10 0FF TEL: 01783 91550	
PROJECT			
MOULTON CHAPEL			
DRAWING TITLE			
SECTION S-S SITE WIDE BACK			
SCALE	DATE	DRAWN	APPROVED
1:125 @ A1	28.09.22	DEM	-
DRAWING NO.			REVISION
L181/SEC/S-S			C