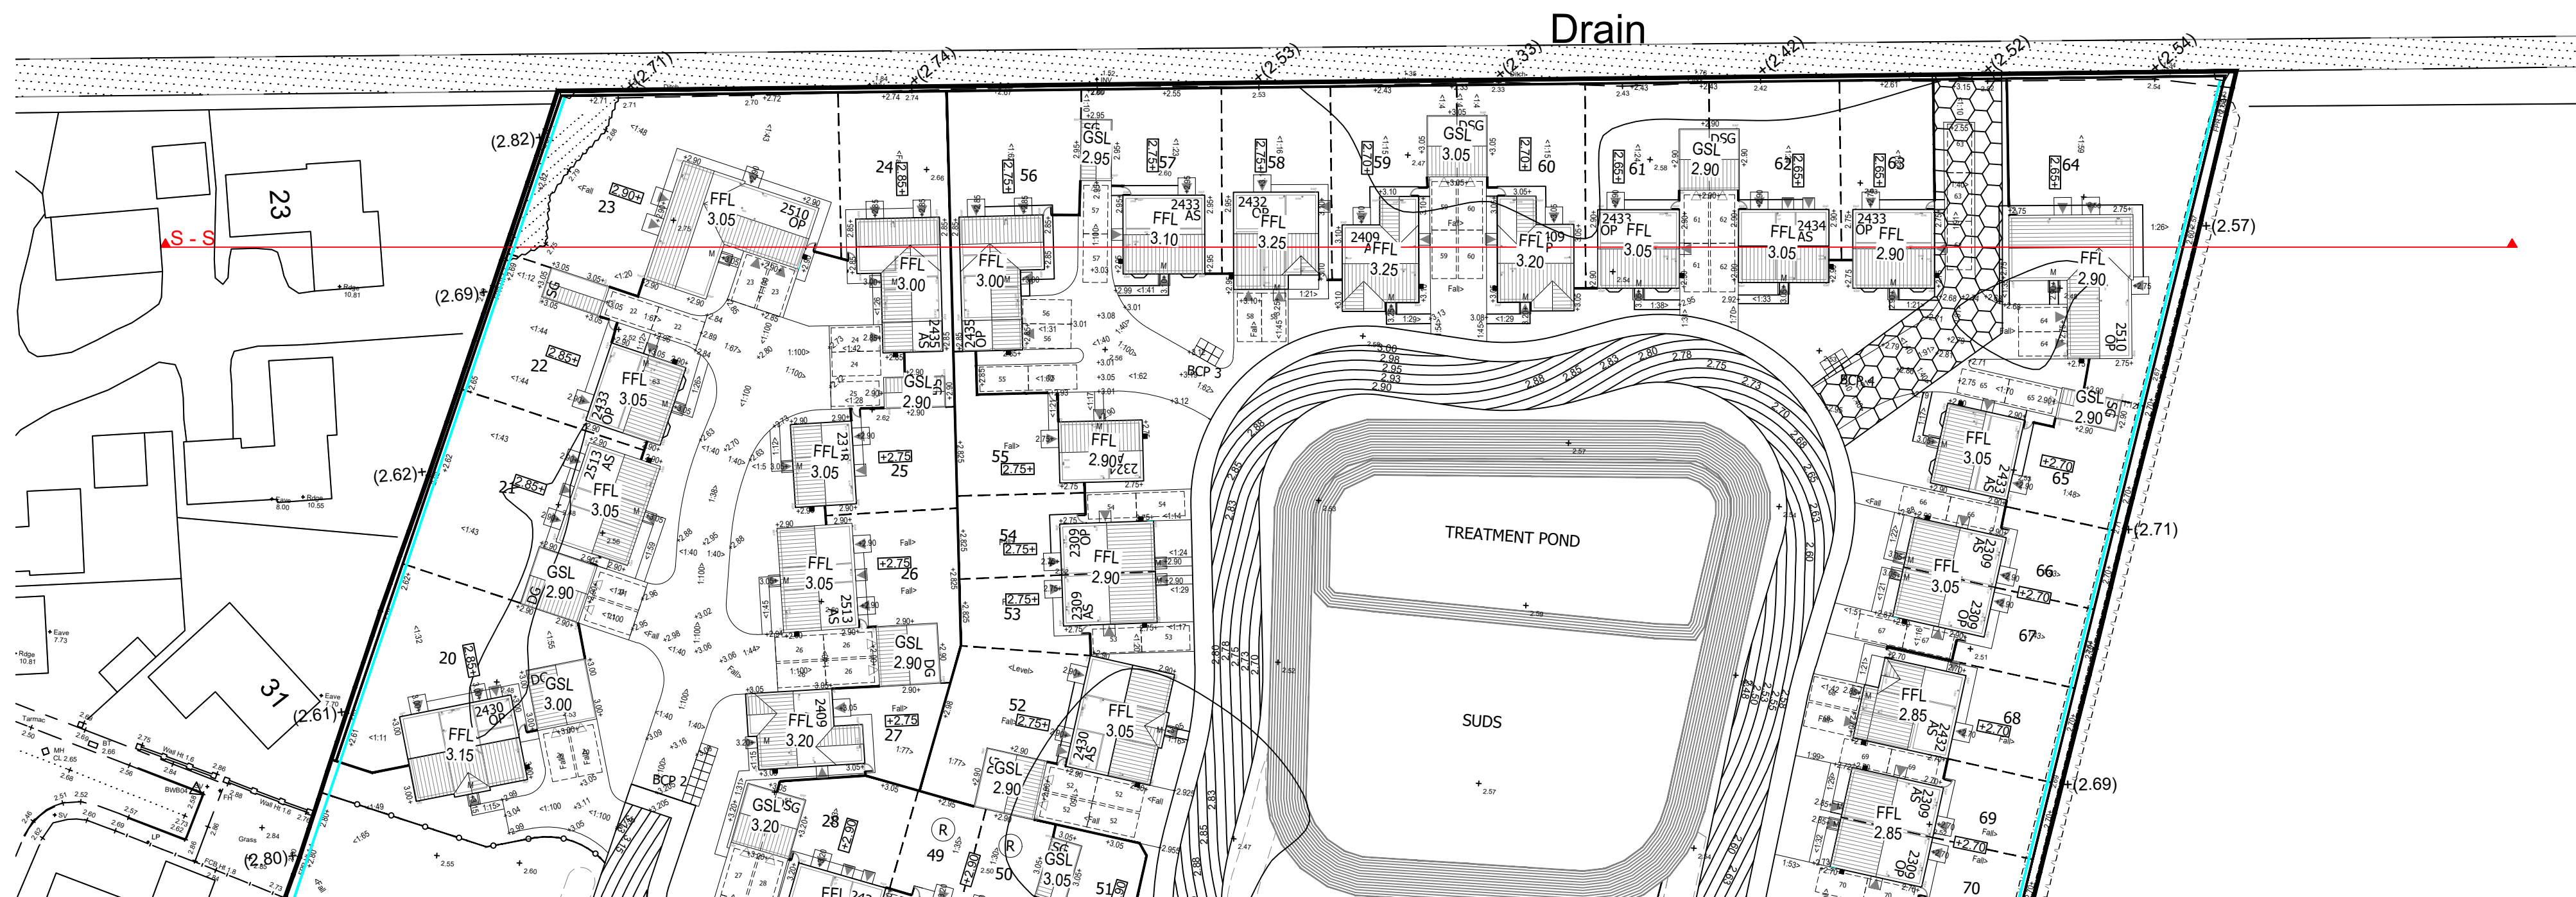
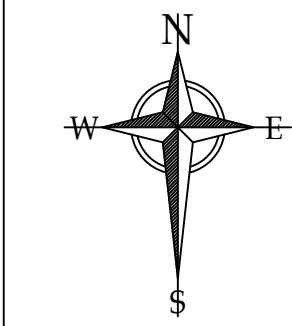


ORIGINAL SIZE 1000M - THIS PRINT MAY BE REDUCED			
NOTE: ALL DIMENSIONS, MATERIALS AND WORKMANSHIP IN ACCORDANCE WITH NHBC STANDARDS AND BUILDING REGULATIONS DO NOT SCALE FROM THIS DRAWING. ALL DIMENSIONS TO BE VERIFIED WITH THE TECHNICAL OFFICE.			
E	31.08.23	Land drain and 300mm gravel board added to section.	DOB
D	29.08.23	FFL corrected.	DOB
C	30.06.23	Site levels updated.	DEM
B	29.11.22	Levels amended further to plots 11-23 and retaining walls/steps removed. Land Drain shown on plan.	DEM
A	15.11.22	Plots 12-23 FFL changed and surrounding ground level amended to suit.	DRAWN
REVISION	DATE	DESCRIPTION	DRAWN
		ALLISON HOMES LARKFLEET HOUSE SOUTHFIELDS BUSINESS PARK BOURNE LINCOLNSHIRE PE10 0FF TEL: 01778 391550	
PROJECT			
MOULTON CHAPEL			
DRAWING TITLE			
SECTION S-S SITE WIDE BACK			
SCALE	DATE	DRAWN	APPROVED
1:125 @ A1	28.09.22	DEM	-
DRAWING NO.			REVISION
L181/SEC/S-S			E