
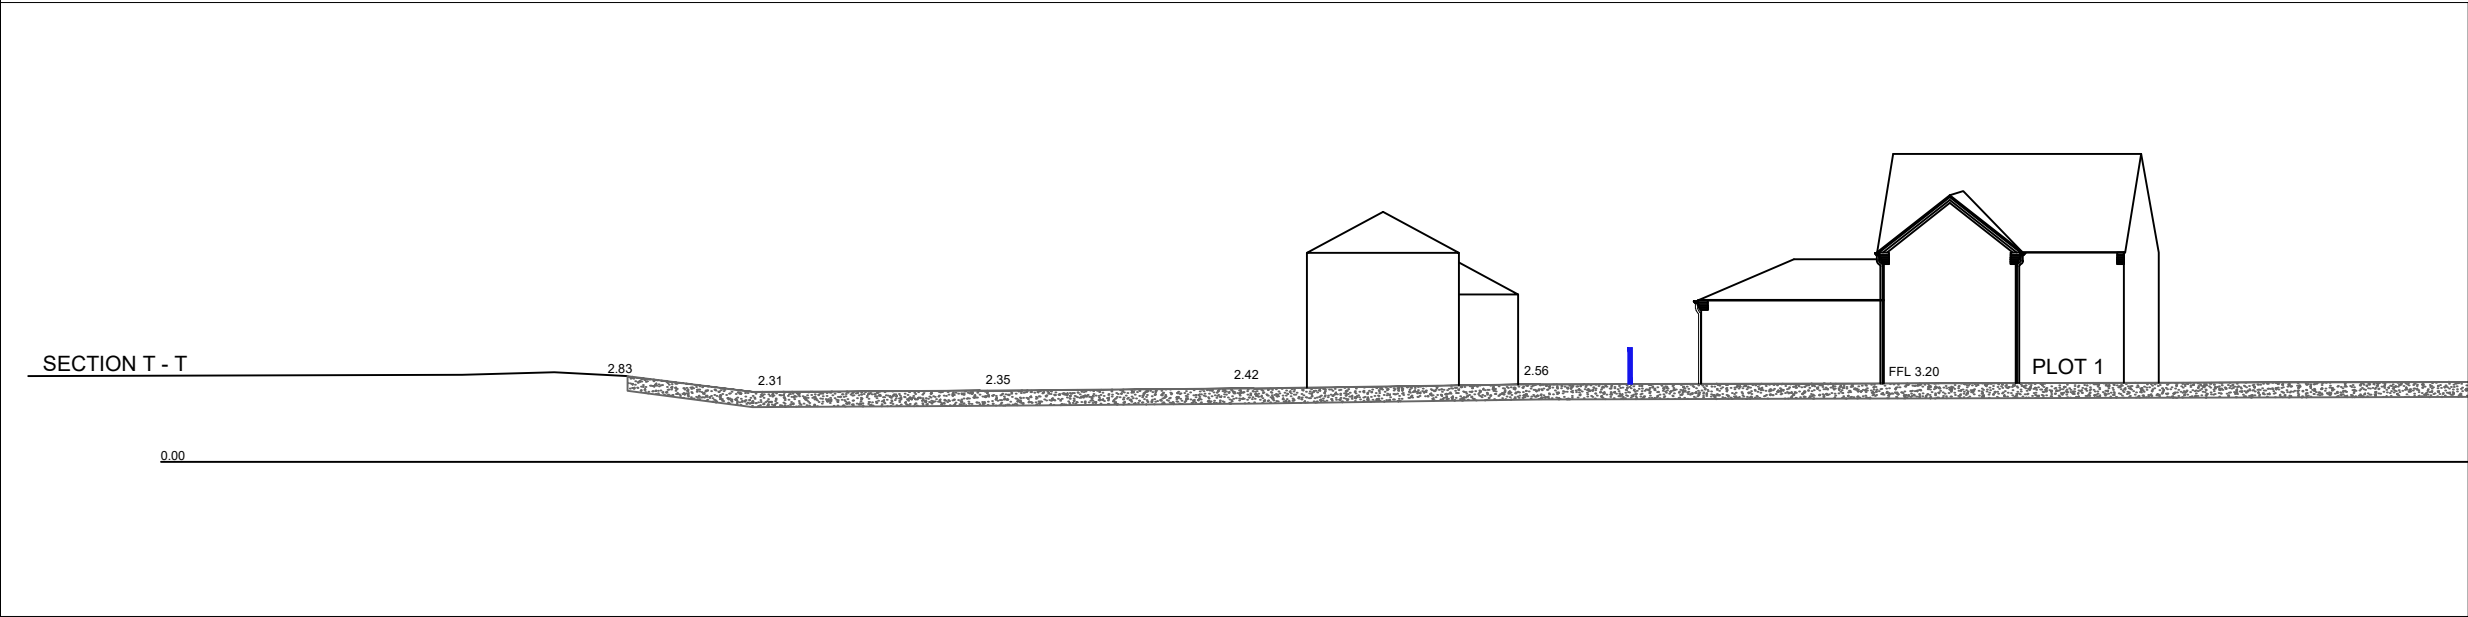


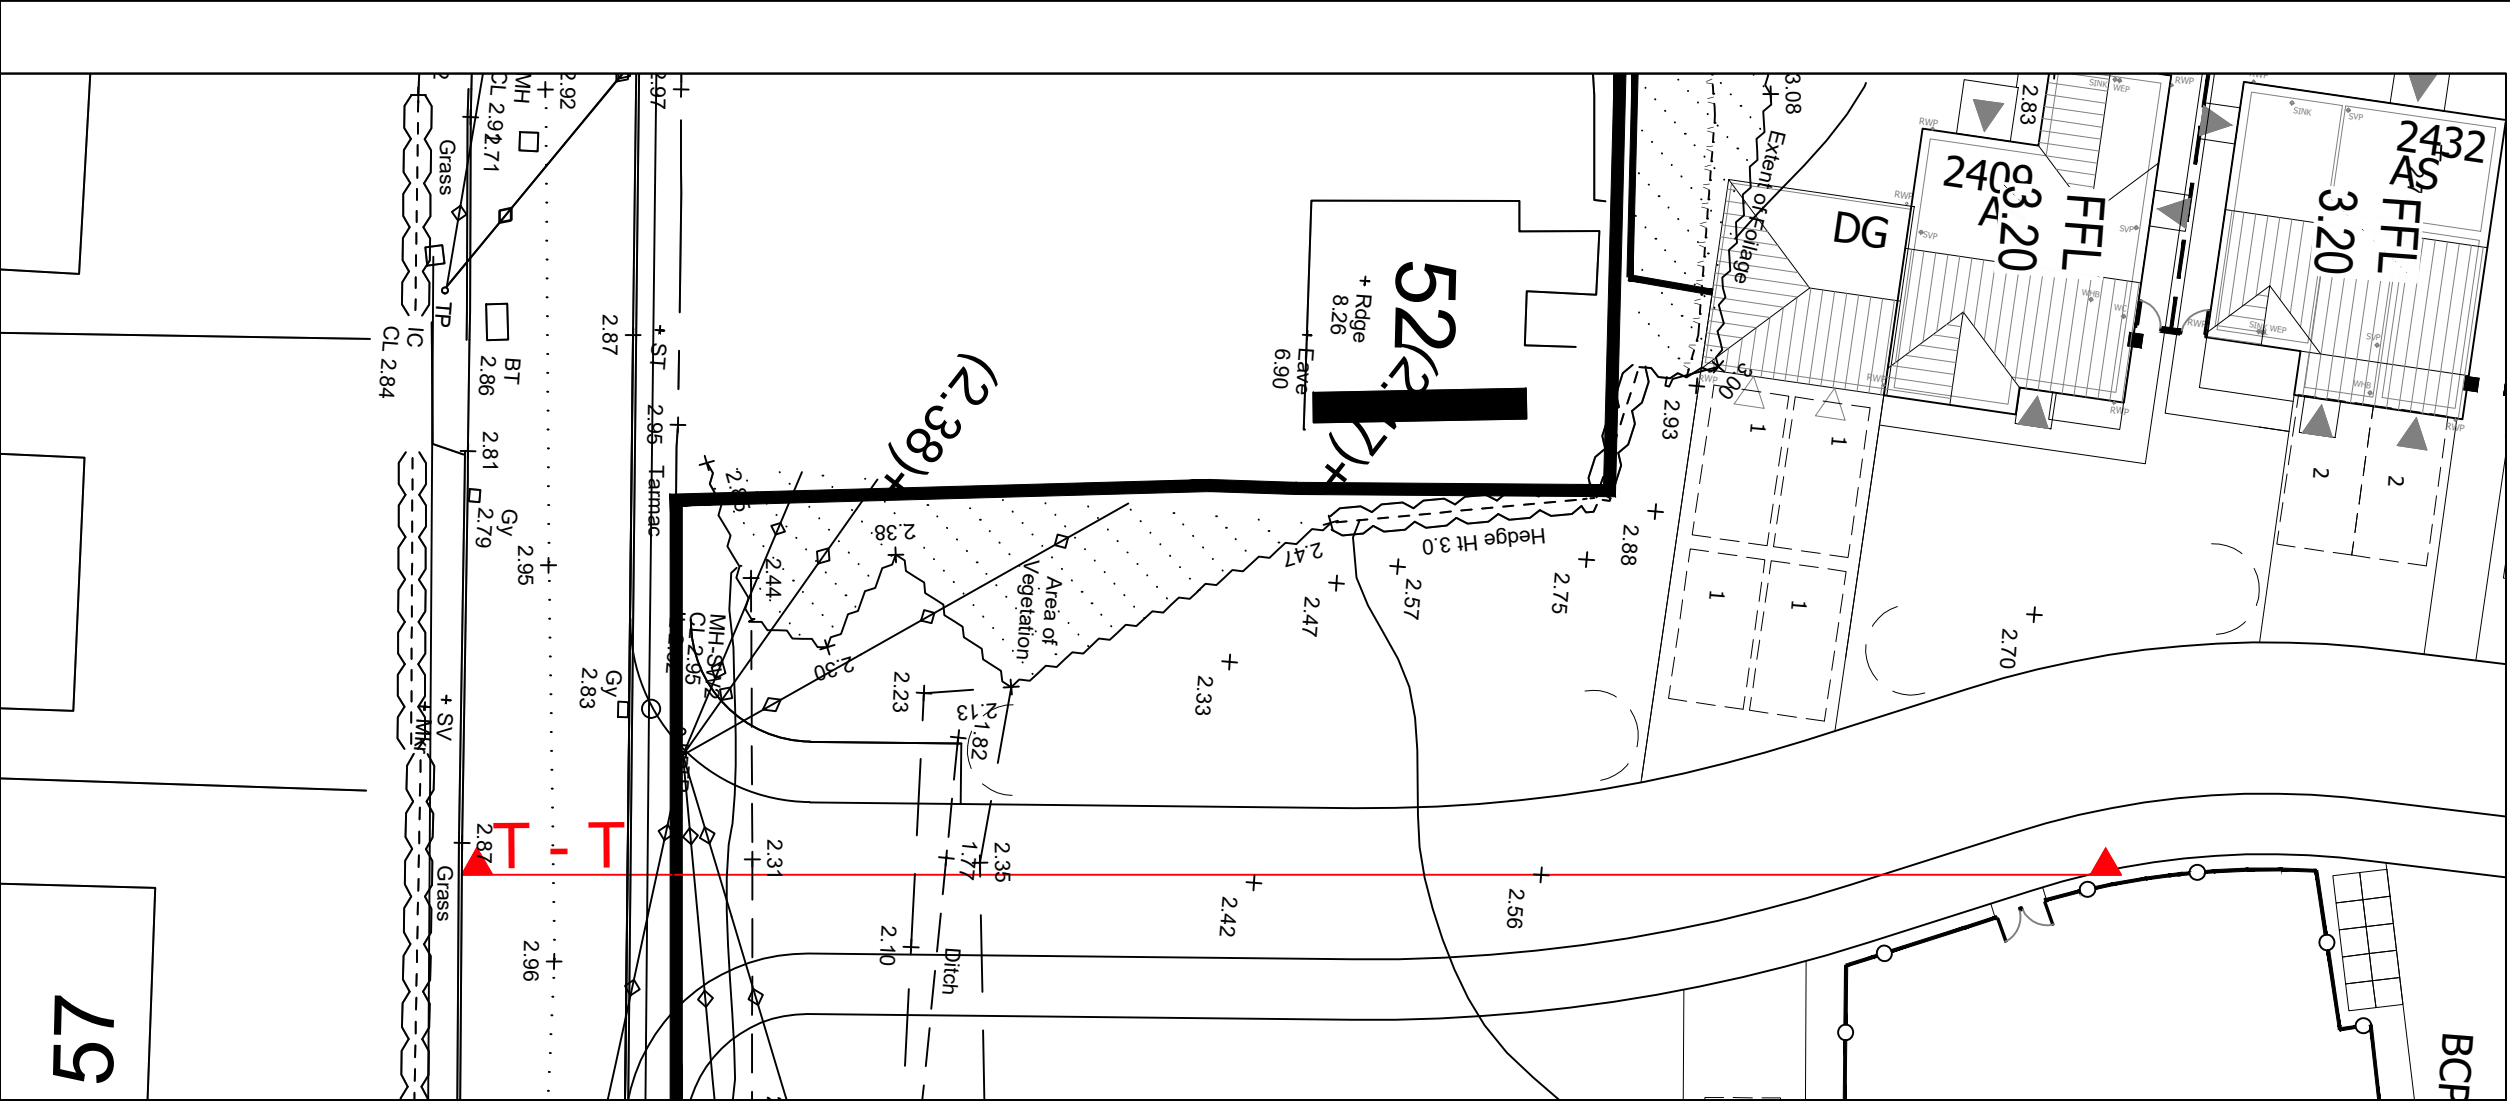

C 30.06.23 Site levels updated.		DEM
B 07.12.22 Plot 1 Garage added.		DEM
A 29.11.22 Land drain position shown.		DEM
REVISION	DATE	DESCRIPTION
ORIGINAL SIZE 1200MM - THIS PRINT MAY BE REDUCED		
NOTE: ALL DIMENSIONS, MATERIALS AND WORKMANSHIP IN ACCORDANCE WITH NHBC STANDARDS AND BUILDING REGULATIONS. DO NOT SCALE FROM THIS DRAWING. ALL DIMENSIONS TO BE VERIFIED WITH THE TECHNICAL OFFICE.		
 ALLISON HOMES		LARKFLEET HOMES LARKFLEET HOUSE SOUTHFIELDS BUSINESS PARK BOURNE LINCOLNSHIRE PE10 0FF TEL: 01778 391550
PROJECT MOULTON CHAPEL		
DRAWING TITLE SECTION T-T ENTRANCE ROAD		
SCALE 1:250 @A3	DATE 28.09.2022	DRAWN DEM
DRAWING NO. L181/SEC/T-T		APPROVED C