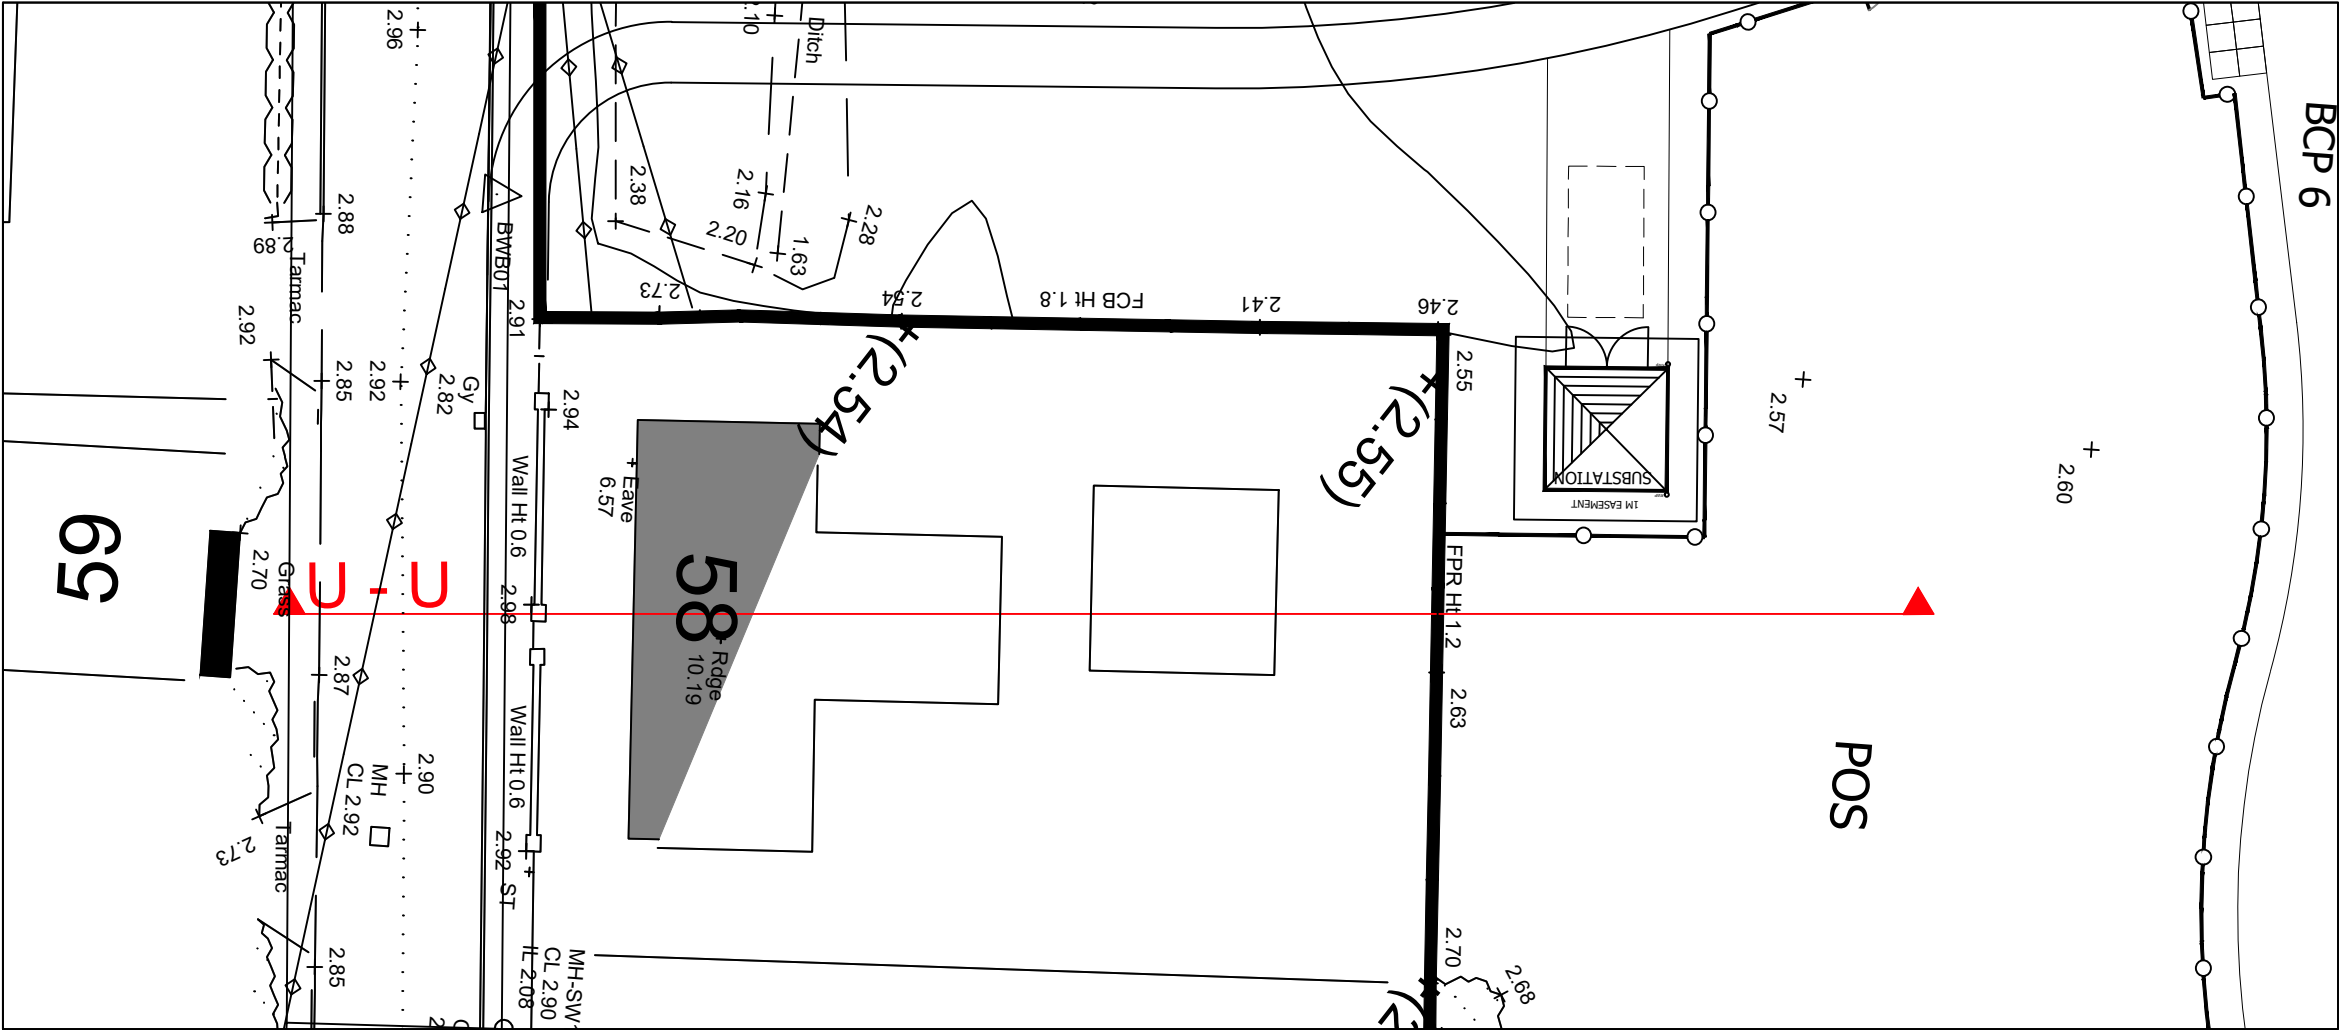


|   |            |   |          |       |
|---|------------|---|----------|-------|
|   |            |   |          |       |
| A   | 30.06.23   | Site levels updated.   |          | DEH   |
| REVISION   | DATE       | DESCRIPTION   |          | DRAWN |
| <div><div></div><div>ORIGINAL SIZE 120MM - THIS PRINT MAY BE REDUCED</div><div></div></div> <p>NOTE: ALL DIMENSIONS, MATERIALS AND WORKMANSHIP IN ACCORDANCE WITH NHBC STANDARDS AND BUILDING REGULATIONS.<br/>DO NOT SCALE FROM THIS DRAWING. ALL DIMENSIONS TO BE VERIFIED WITH THE TECHNICAL OFFICE.</p> |            |   |          |       |
| <div><div><div>ALLISON</div><div>HOMES</div></div></div>   |            | <div>LARKFLEET HOMES<br/>LARKFLEET HOUSE<br/>SOUTHFIELDS BUSINESS PARK<br/>BOURNE<br/>LINCOLNSHIRE<br/>PE10 0FF<br/><br/>TEL: 01778 391550</div> |          |       |
| PROJECT   |            |   |          |       |
| MOULTON CHAPEL   |            |   |          |       |
| DRAWING TITLE   |            |   |          |       |
| SECTION U-U<br>SUBSTATION   |            |   |          |       |
| SCALE   | DATE       | DRAWN   | APPROVED |       |
| 1:250 @A3   | 07.12.2022 | DEM   | -        |       |
| DRAWING NO.   |            |   | REVISION |       |
| L181/SEC/U-U   |            |   | A        |       |