


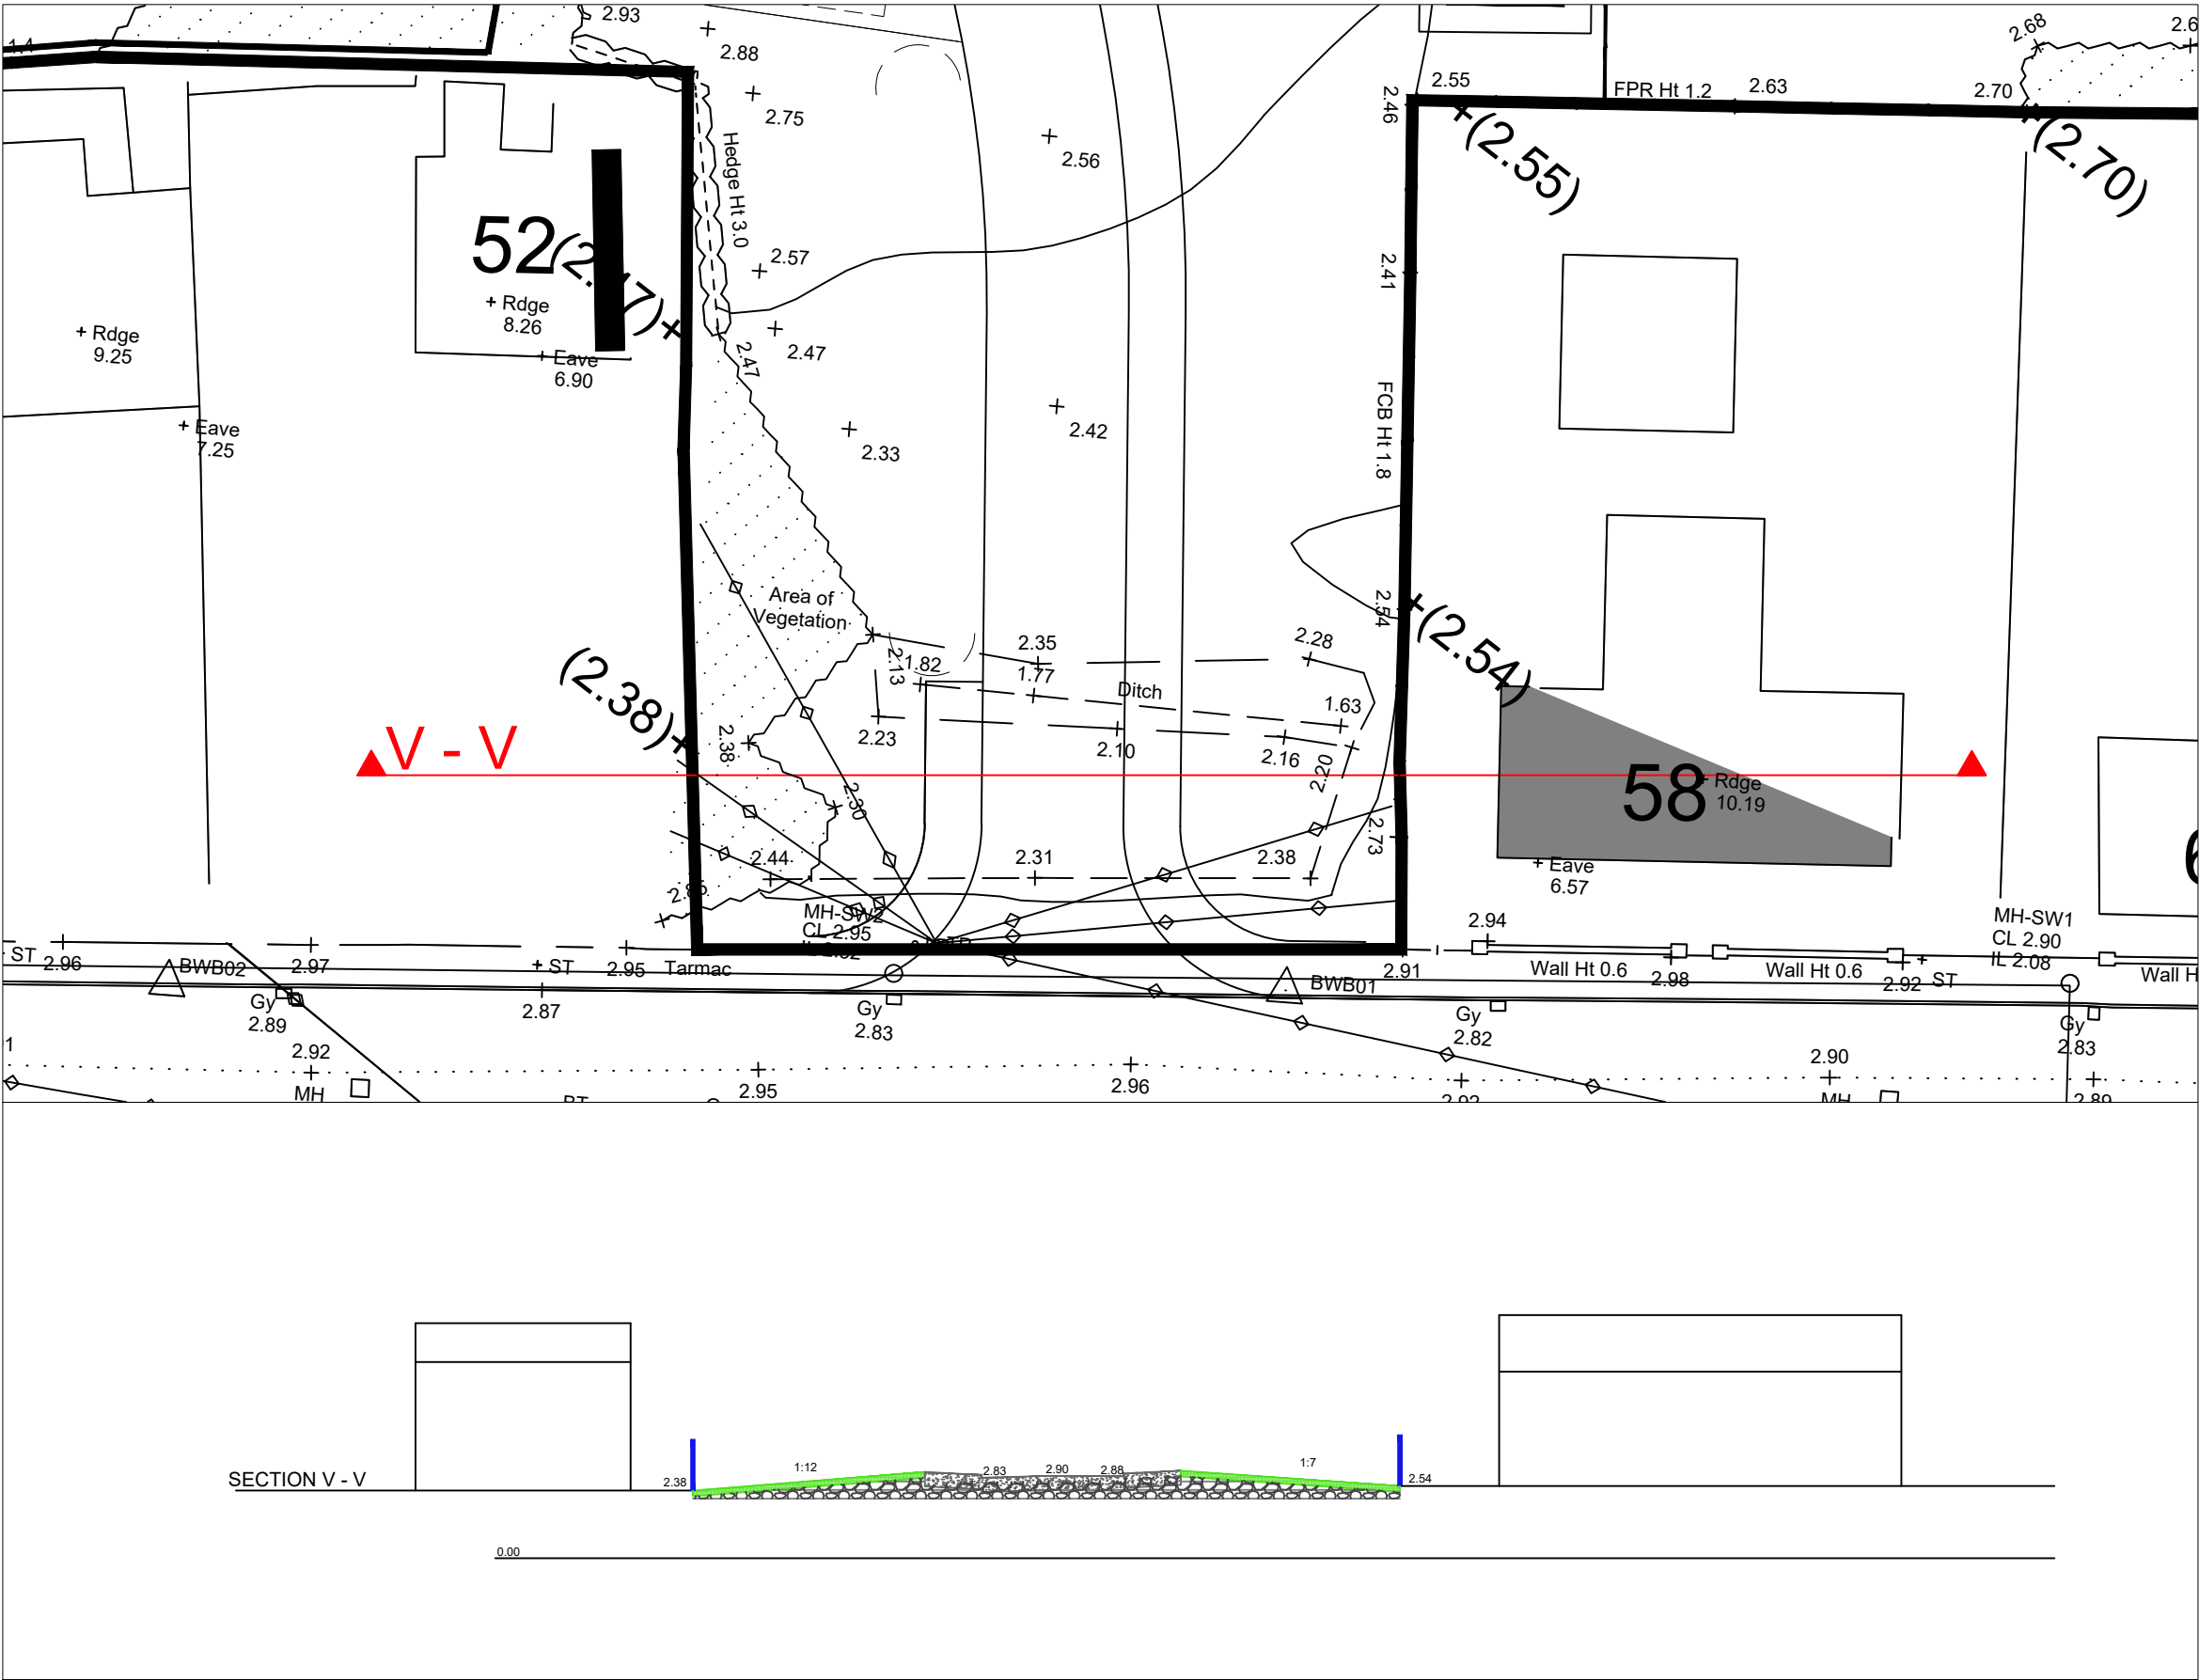

A		30.06.23		Site levels updated.	
REVISION		DATE		DESCRIPTION	
				DRAWN	
← ORIGINAL SIZE 120MM - THIS PRINT MAY BE REDUCED → NOTE: ALL DIMENSIONS, MATERIALS AND WORKMANSHIP IN ACCORDANCE WITH NHBC STANDARDS AND BUILDING REGULATIONS. DO NOT SCALE FROM THIS DRAWING. ALL DIMENSIONS TO BE VERIFIED WITH THE TECHNICAL OFFICE.					
 ALLISON HOMES				LARKFLEET HOMES LARKFLEET HOUSE SOUTHFIELDS BUSINESS PARK BOURNE LINCOLNSHIRE PE10 0FF TEL: 01778 391550	
PROJECT					
MOULTON CHAPEL					
DRAWING TITLE					
SECTION V-V SITE ENTRANCE					
SCALE		DATE		DRAWN	
1:250 @A3		07.12.2022		DEM	
DRAWING NO.				REVISION	
L181/SEC/V-V				A	