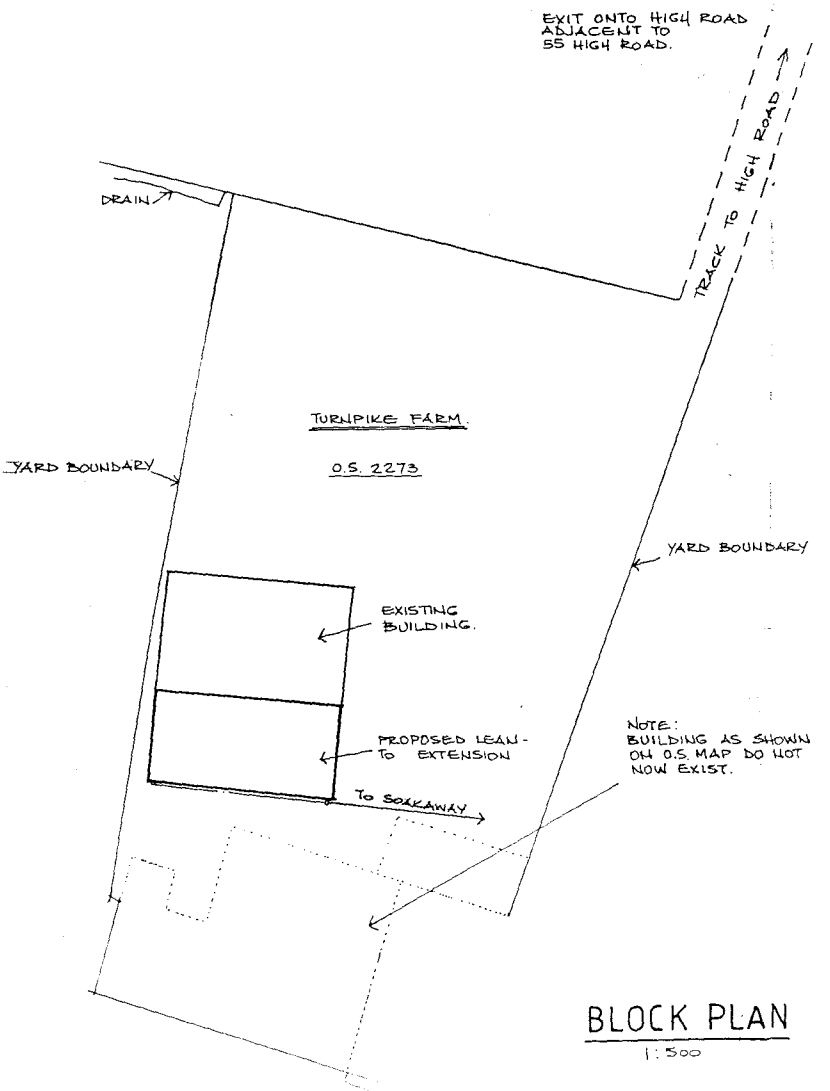

BLOCK PLAN

1:500

APPLICATION No 413/0717/95

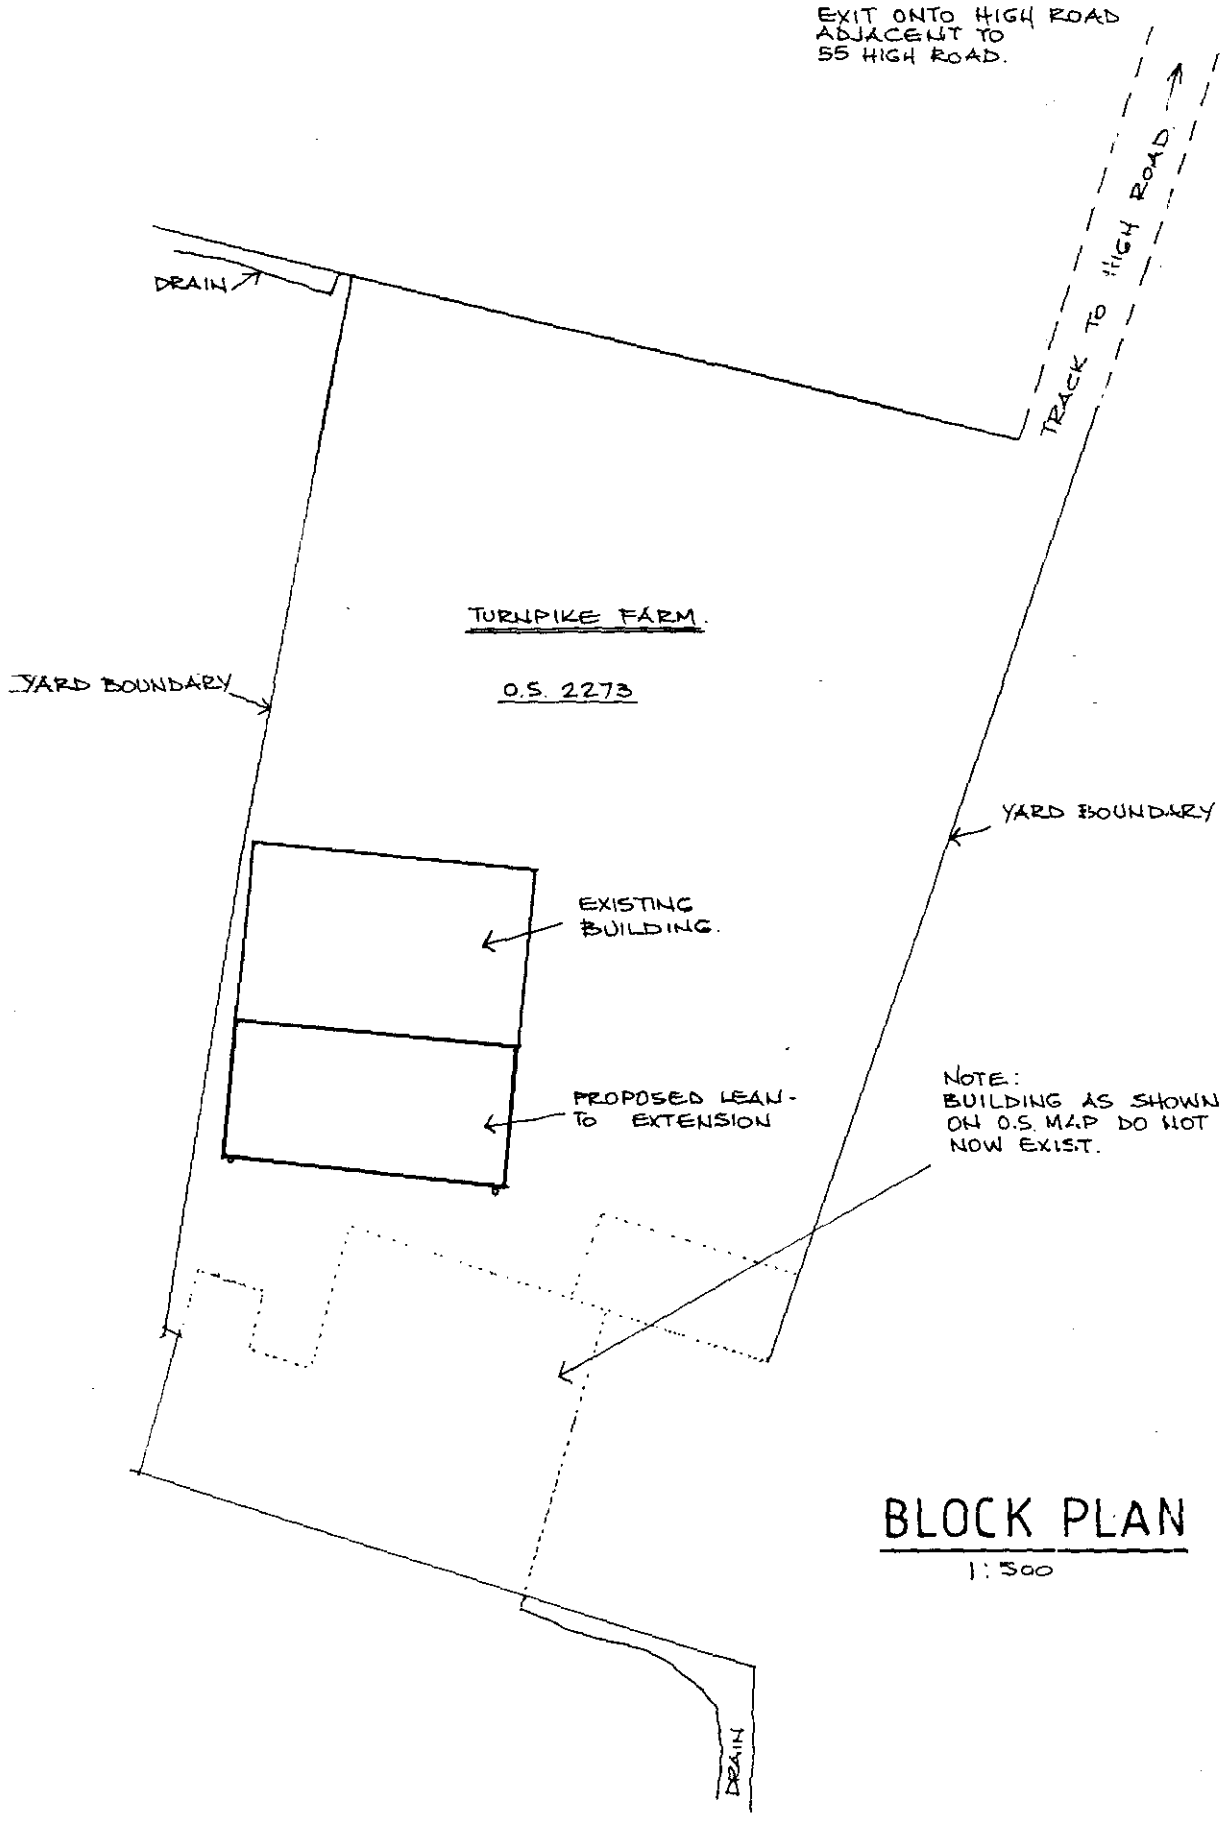

BLOCK PLAN

1:500

SOUTH... ...C
HOUS... ...G
10 JUL 1995
Ref: H13/0717/95

D. A. GREEN & SONS LTD.
STRUCTURAL ENGINEERS
HIGH ROAD, WHAPLODE
SPALDING. LINCS.

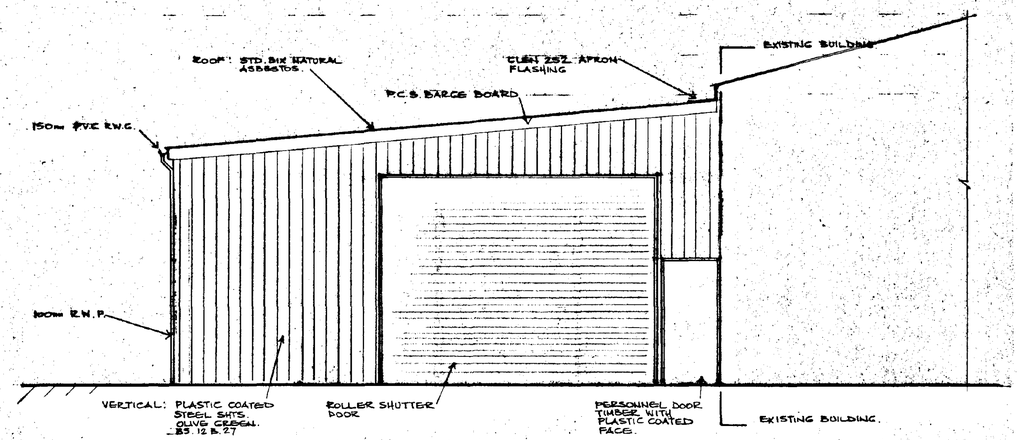

PROPOSED FRONT ELEVATION

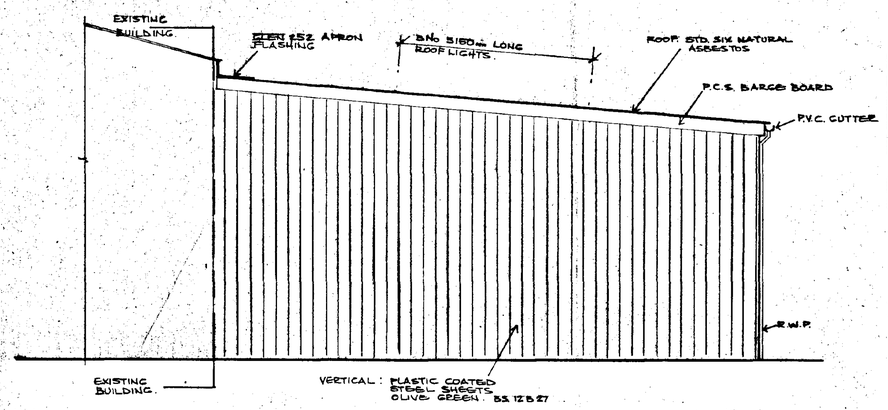

PROPOSED REAR ELEVATION

NOTE: P.C.S. TO LAP FFL. TO NEW SIDE & BOTH ENDS.

ROOF LIGHT POSITIONS TO BE DECIDED.

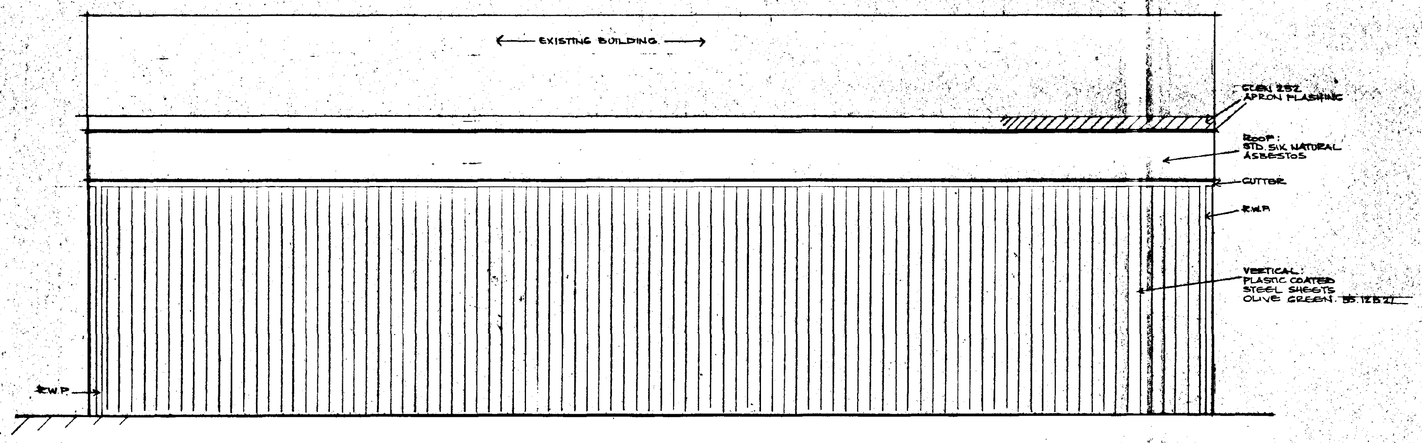

PROPOSED SIDE ELEVATION

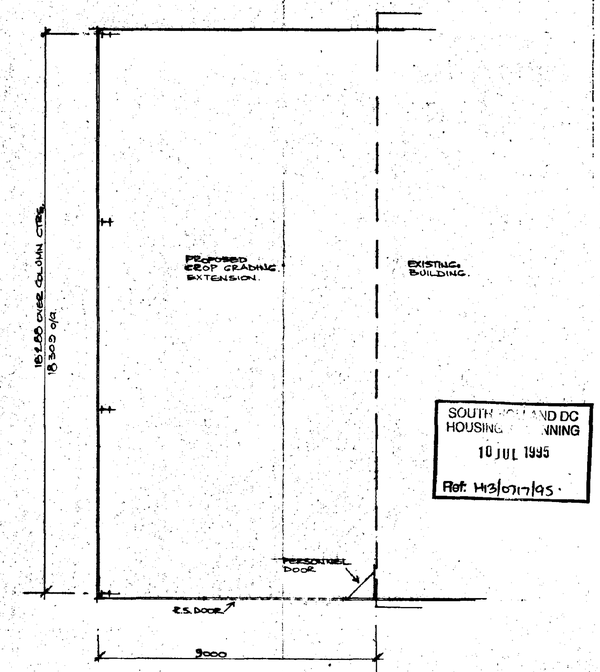

PROPOSED LAYOUT

SOUTH KESTEVEN DC HOUSING & PLANNING
10 JUL 1995
Ref: H13/0717/95

DETERMINED BY PLAN

DRAWING NO.

D.A. GREEN & SONS Ltd.
WHAPLODE, SPALDING, LINCS, PE12 6TL.
Tel: HOLBEACH (01406) 370585
Fax: HOLBEACH (01406) 370766

GENERAL NOTES
ALL HOLE SIZES MUST BE NOTED ON ACTUAL DETAILS.
ALL WELDING TO BE mm FILLET WELD CONT. EXCEPT WHERE NOTED.
ALL NOTCHES TO HAVE 10mm RADIUS.

REVISIONS	BY	DATE

S/BLAST	
PAINT	
REPAINT N/A.	
SCALE 1:50 1:100	DATE
DRAWN JH.	JULY 95
CHKD.	

DRAWING ISSUED TO

F.	W.	SP.	A.	AP.	T.	SM.	CR.
SC.	LP	RC	CM.	SO.	ST.	B.	

ARCHITECT

CONSULTING ENGINEER

MAIN CONTRACTOR

PROJECT
J.C. CLAY & PARTNERS

SITE ADDRESS
TURNPIKE FARM, MOULTON.

DETAILS
PROPOSED LEAN-TO EXTENSION FOR CROP GRADING.

GREEN STRUCTURAL

DRAWING NO.