

THE MILL TOWER

Domed roof window

Conservation roof lights

Double pitched


Re-claimed

This architectural drawing shows a building facade with a sloped roof. On the left, there is a row of four small, square windows. In the center, there is a larger, multi-paned window with a semi-circular arch above it. To the right, there is a tall, narrow tower with three rectangular windows stacked vertically. The drawing is a simple line sketch on a light background.

NOTE :-
ALL WINDOWS & DOORS WHITE UPVC.



LOCATION PLAN.
1/2500.

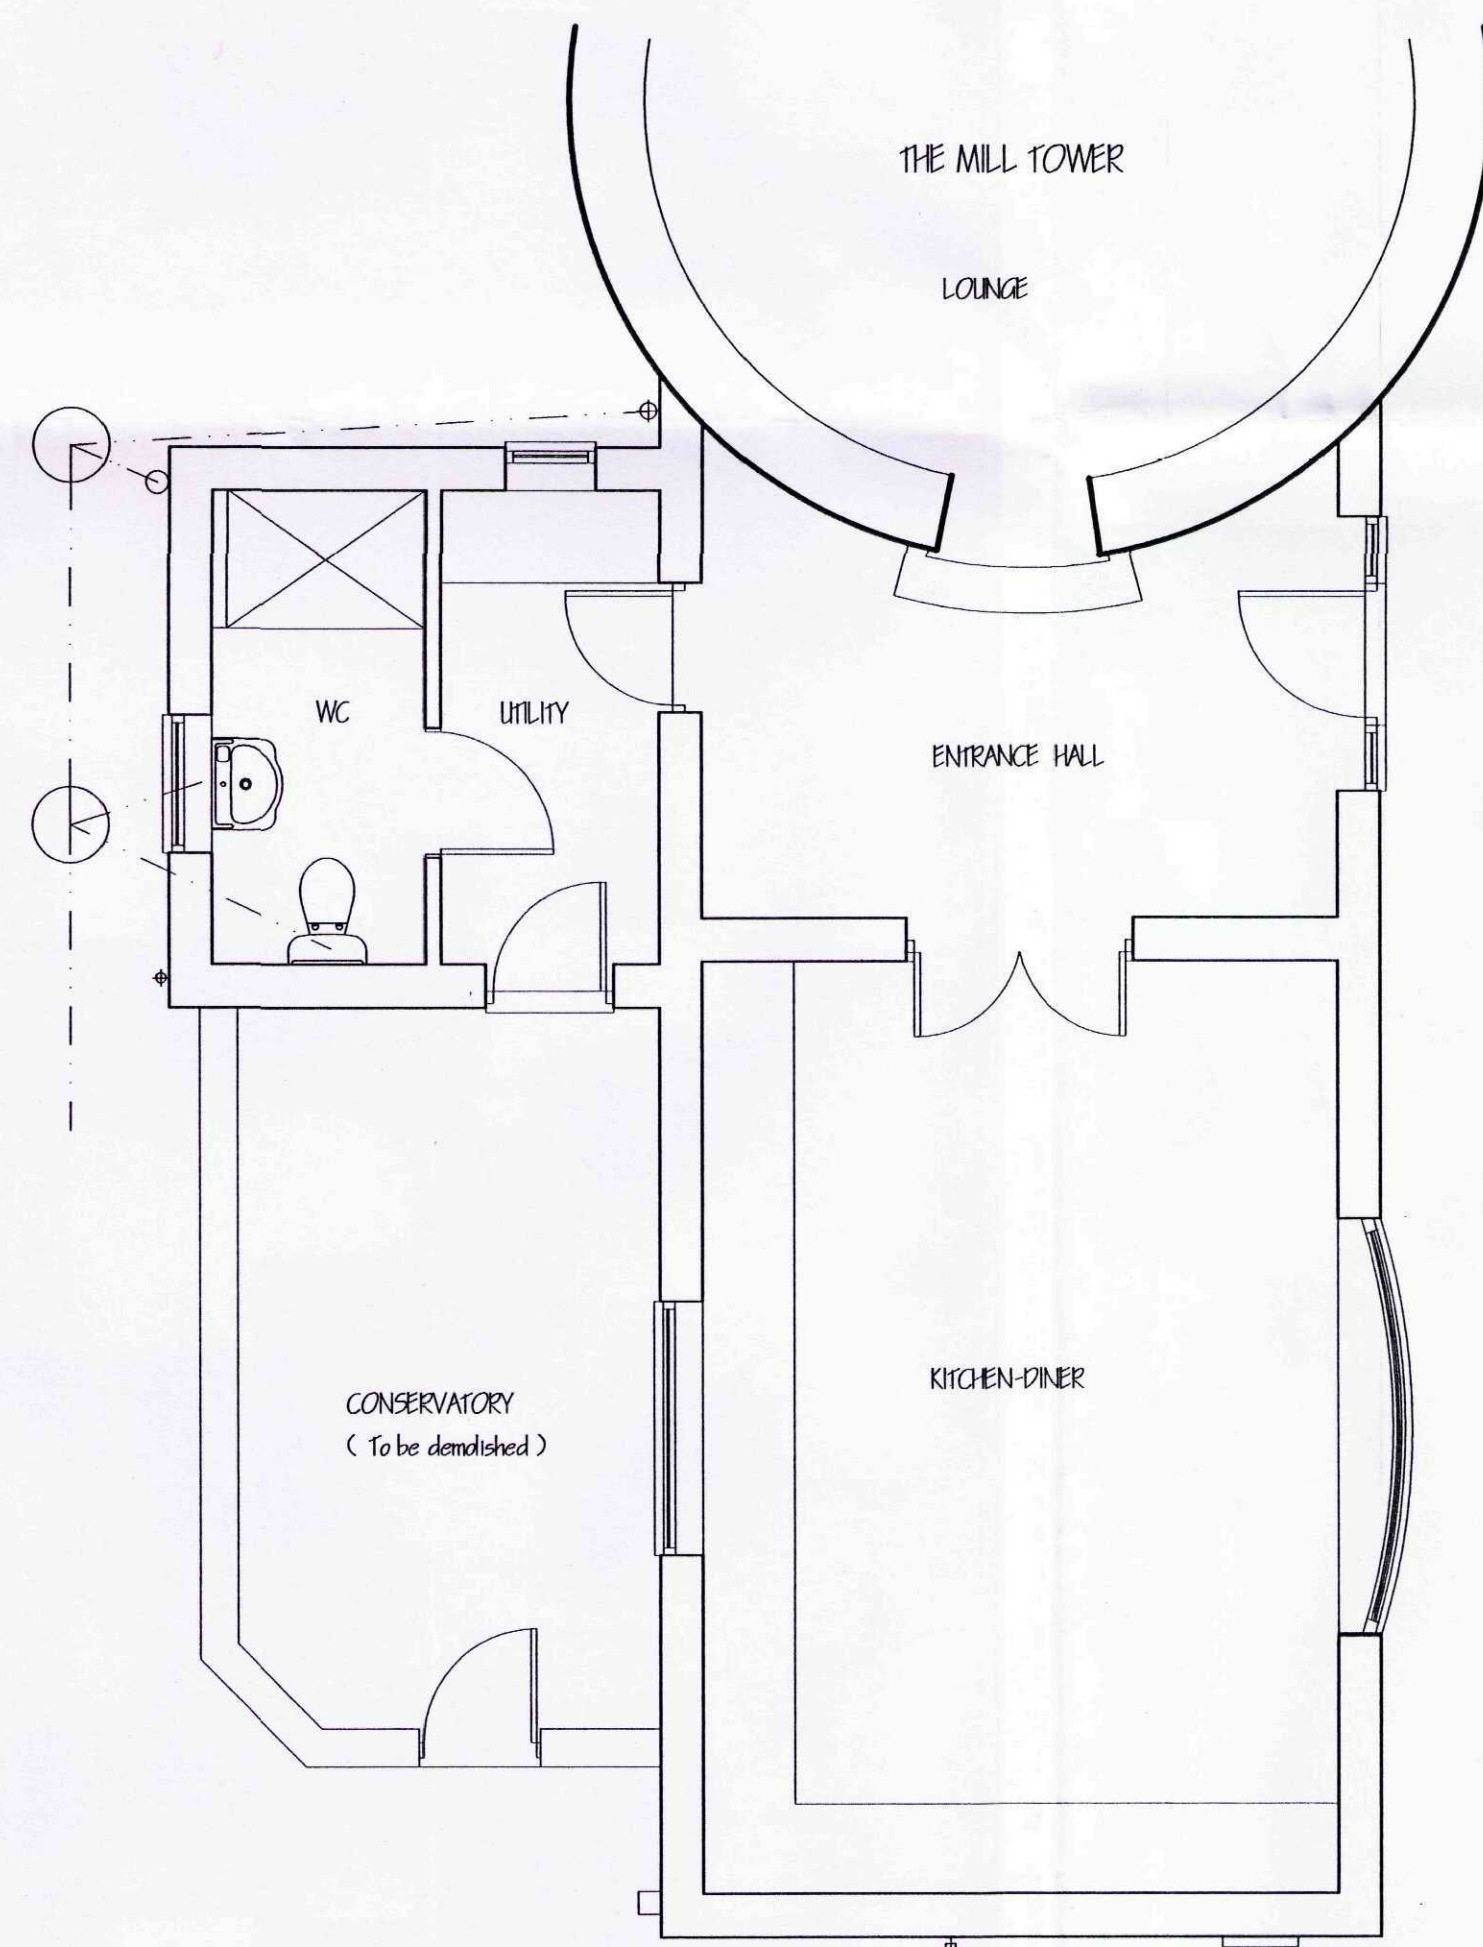

Architectural floor plan of a house. The plan includes the following rooms and features:

- THE MILL TOWER LOUNGE**: A large circular area at the top of the plan.
- ENTRANCE HALL**: A central hall area with a dashed line indicating a path.
- WC**: A small room with a toilet and sink.
- UTILITY**: A room adjacent to the WC.
- CONSERVATORY**: A room with a "Damaged roof window" and a "Roof light".
- KITCHEN**: A room with a "Roof light", a "Wood burner", and a "DINING AREA".
- DINING AREA**: A room with a "Roof light" and a "Wood burner".
- Dimensions**:
 - 2765 (horizontal distance between the WC/Utility area and the Kitchen/Dining area)
 - 2515 (vertical distance between the WC/Utility area and the Kitchen/Dining area)
 - 1000 (vertical distance between the Kitchen and Dining Area)
- Other features**: "Br-faded slabs" are indicated in the central area. "Roof lights" are marked in several locations.

[illegible]

G. R. MERCHANT LTD.
I.ENG AMICE FFWO
**ARCHITECTURAL, STRUCTURAL
AND LAND DRAINAGE
CONSULTANTS**
4 Wrights Mews
12A Park Road, Holbeach,
Spalding, Lincs. PE11 3 7EE
Tel: 01406 480800
Fax: 01406 425744
E-Mail: gr.merchant@btconnect.com

Project

EXTENSION & ALTERATIONS..
THE MILL, ROMAN ROAD,
MOULTON CHAPEL,
SPALDING, LINC'S, PE12 0XQ.

Client
MR. & MRS. S. ELEY.

Drawing
FLOOR PLANS & ELEVATIONS.
SITE & LOCATION PLANS.

Job Ref. 2164-10

Date SEPT' 2011.

Scales
1/50, 1/100, [unless otherwise stated]

DO NOT SCALE FROM THIS DRAWING