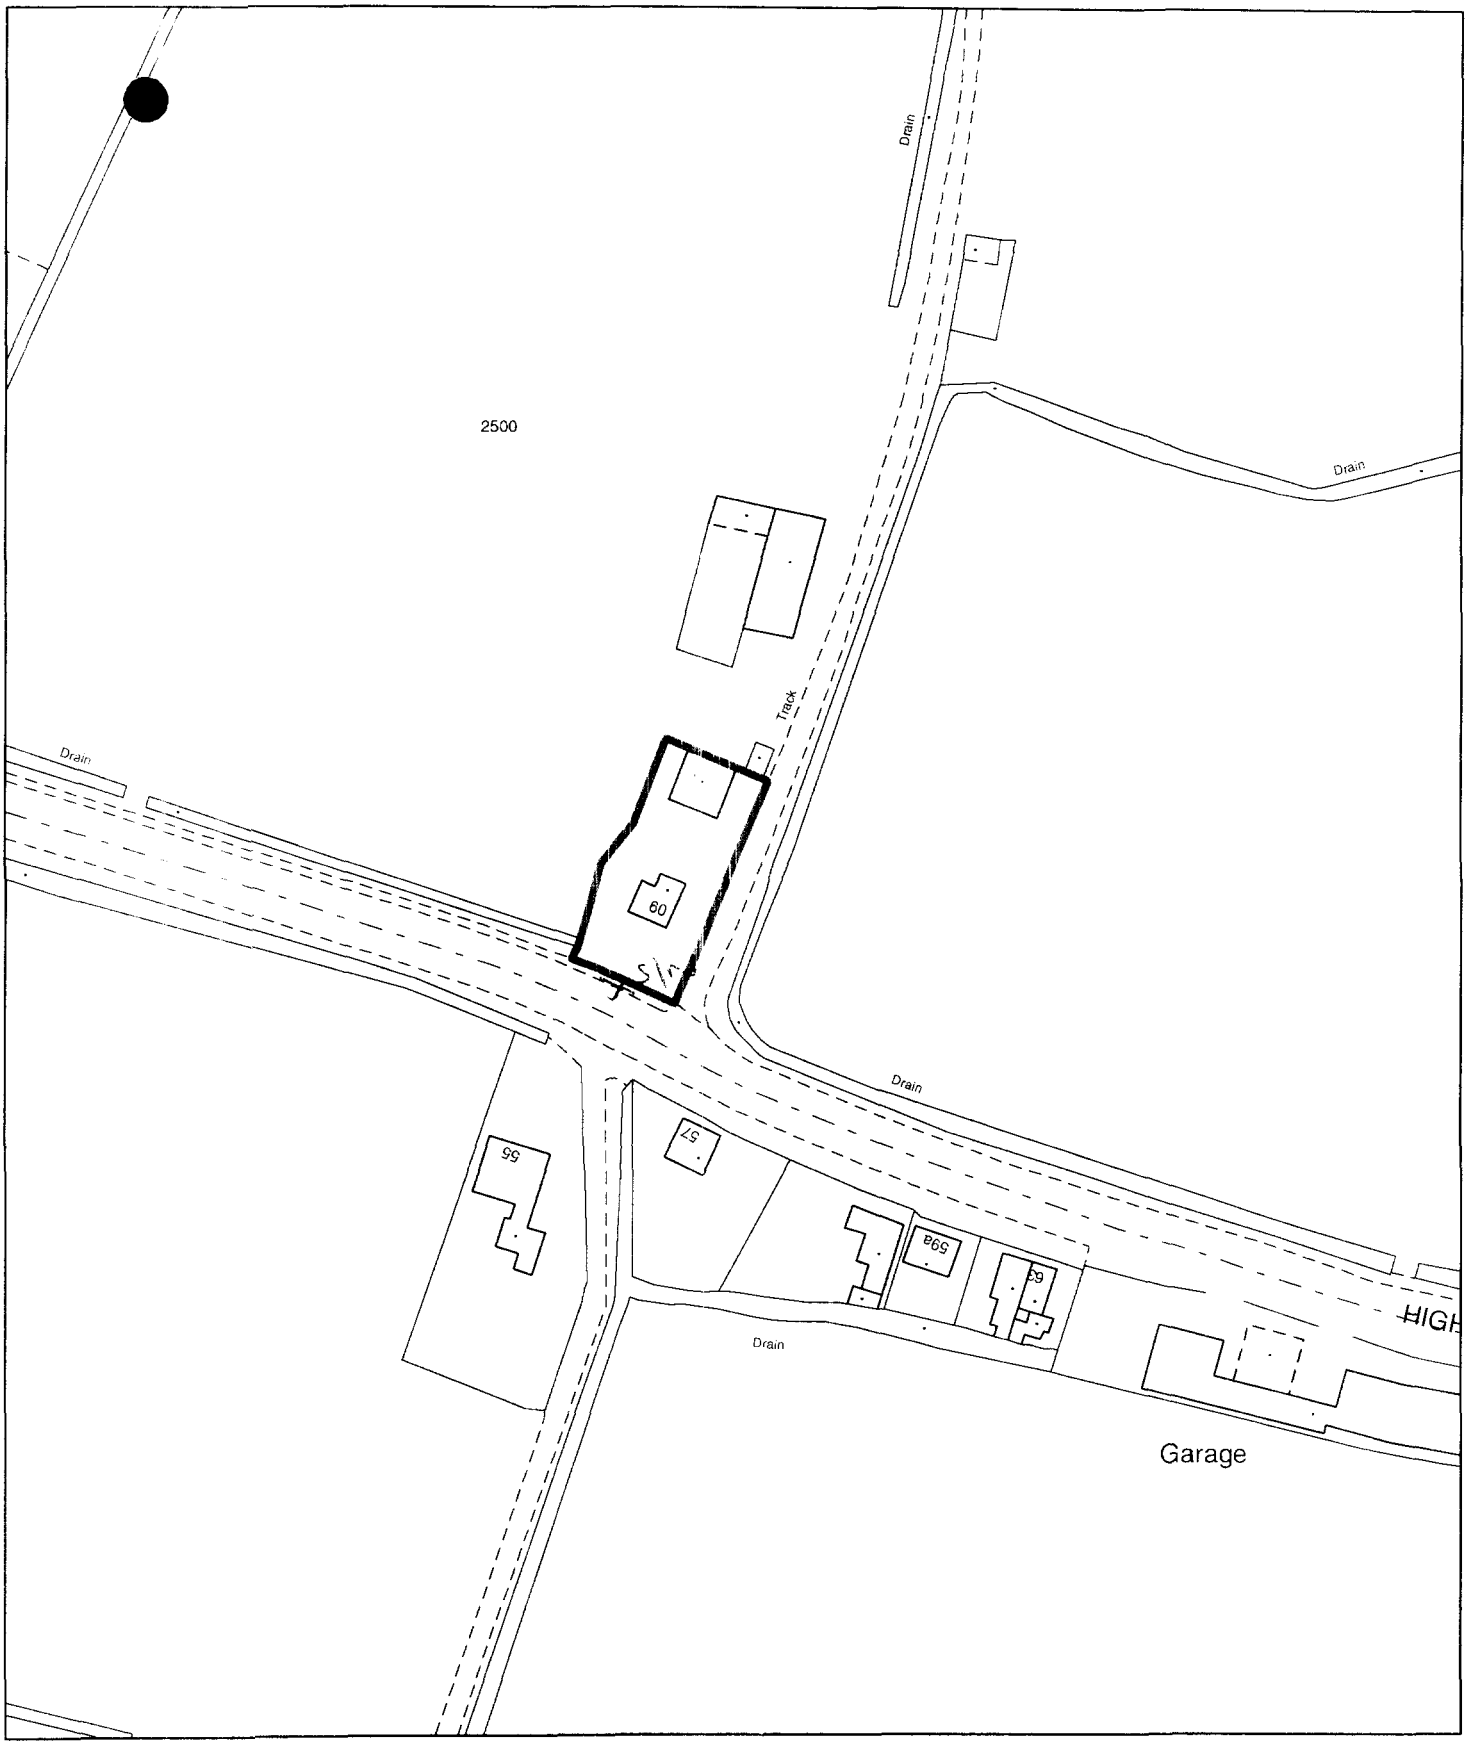


Planning Application Location Plan
Ward Member Notification

H13/0724/03

Scale: 1:1250

PLEASE DO NOT COPY THIS PLAN
This map is reproduced from Ordnance Survey material with permission of Ordnance Survey on behalf of Her Majesty's Stationery Office (c) Crown copyright. Unauthorised reproduction infringes Crown copyright and may lead to prosecution or civil proceedings. South Holland District Council LA079413 2003


Planning and Development

Council Offices, Priory Road, Spalding, Lincolnshire
PE11 2XE

Ordnance Survey®

N

Siteplan Data™

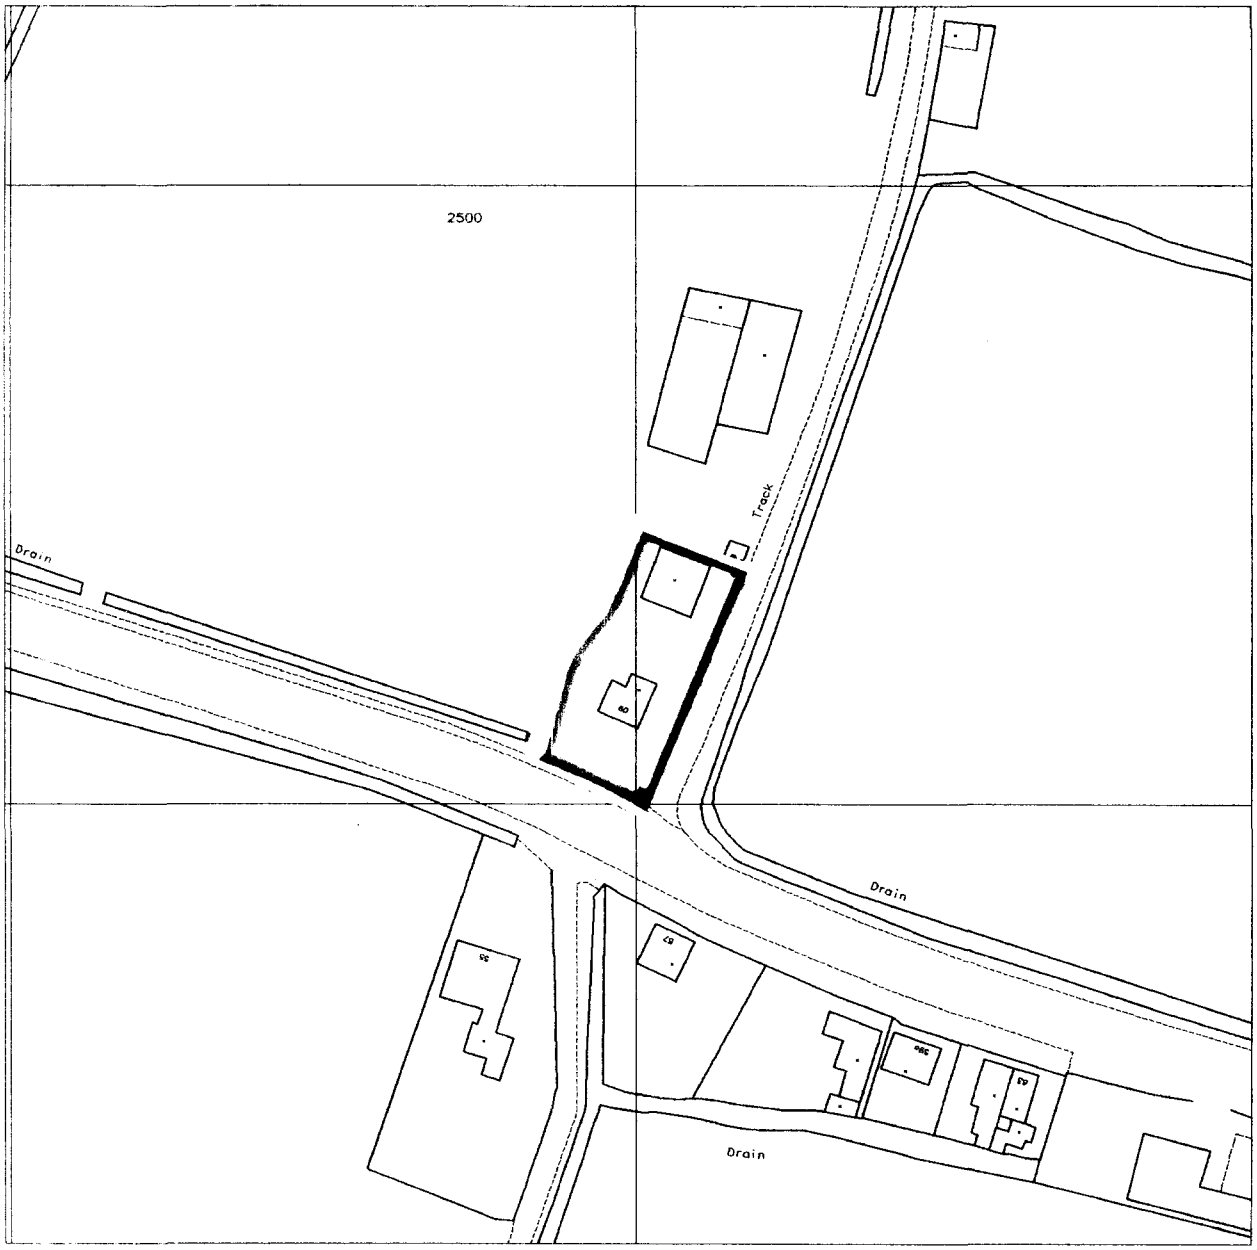

Produced 03 Jun 2003 from Ordnance Survey digital data and incorporating surveyed revision available at this date. © Crown Copyright 2003.

Reproduction in whole or in part is prohibited without the prior permission of Ordnance Survey.

Ordnance Survey and the OS symbol are registered trade marks and Siteplan a trade mark of Ordnance Survey, the national mapping agency of Great Britain.

Part or all of this Siteplan is enlarged from mapping produced at one or more of the following scales 1:1250, 1:2500, 1:10000.

20 0 20 40 60 80

Metres

SHDC
Planning & Develop
0 6 JUN 2003
Ref 0724/03

Centre Coordinates: 530299 324929

National Grid sheet reference at centre of this Siteplan: TF3024

Supplied by: Meridian Map Services Lt
Serial Number: 00001805