



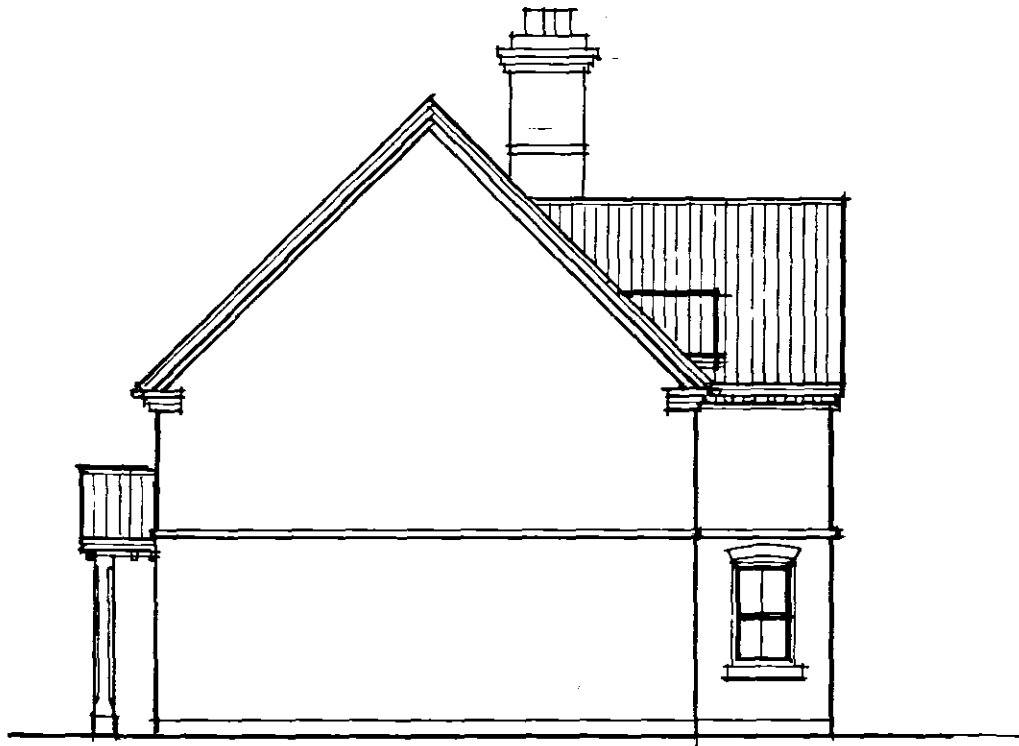

SIDE




REAR

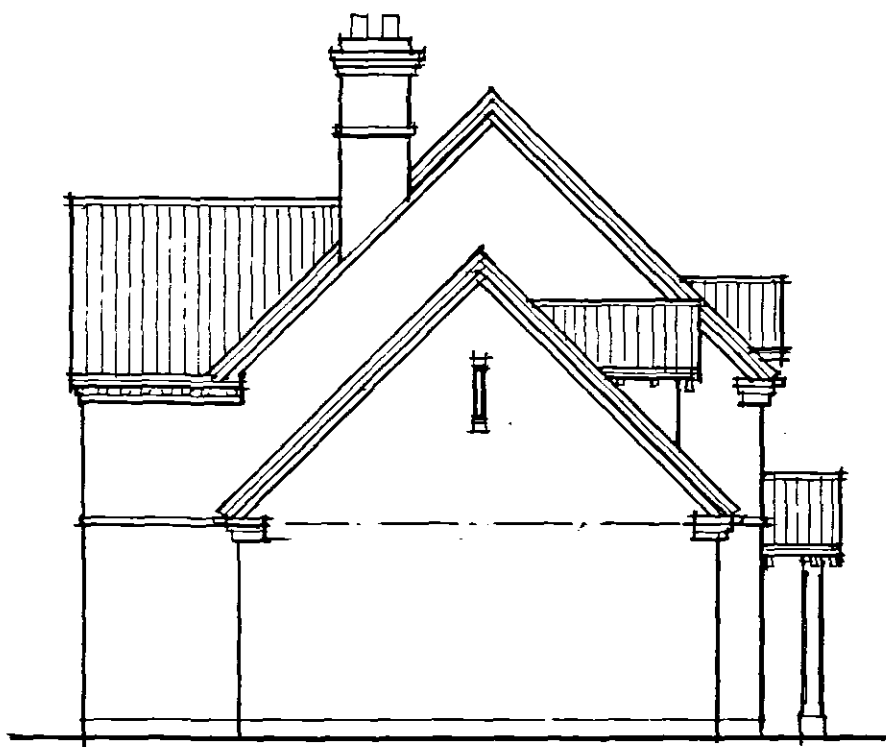


SIDE



FRONT

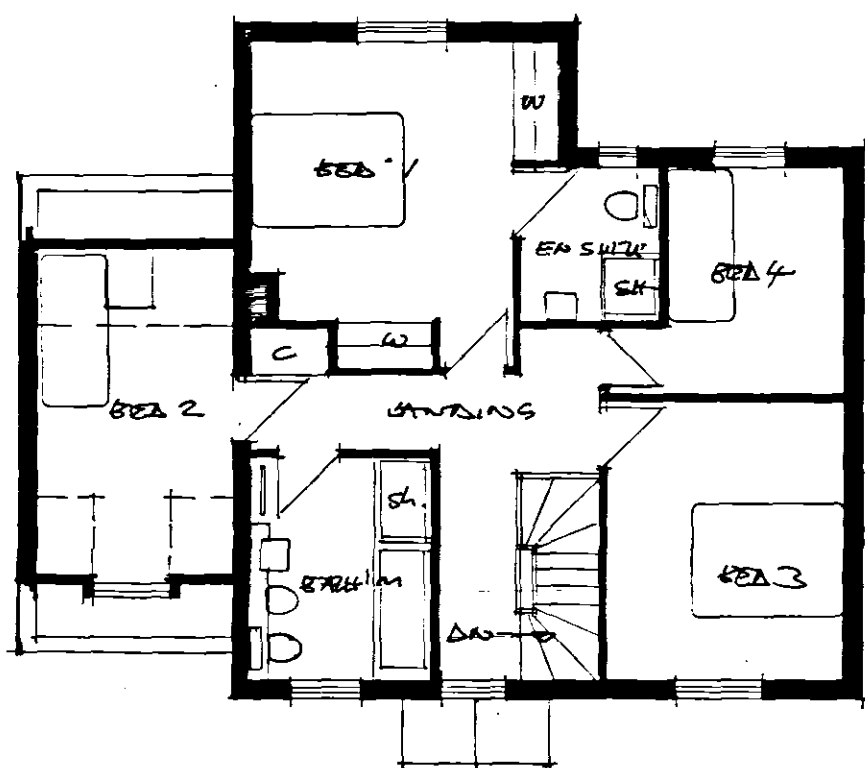

FIRST FLOOR

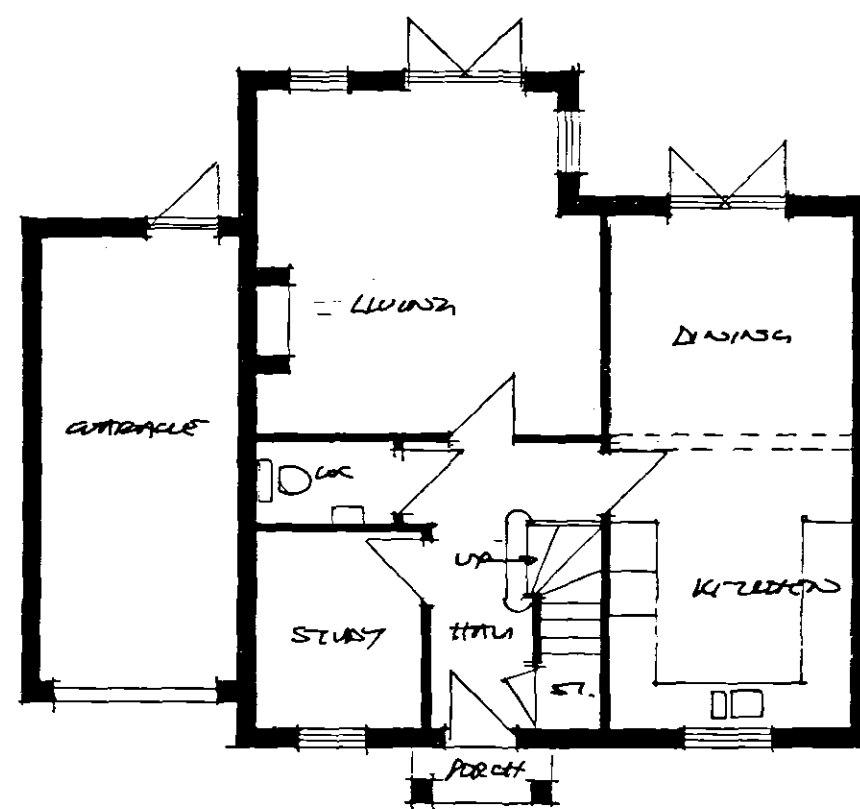

GROUND FLOOR

UNPERCEIVED

SHDC  
Planning & Development  
01 JUN 2004  
Ref: 728/04

PROJECT DOVERSHAMPTON ST  
30 SEAS-ROAD-ROAD  
DRAWING UNITS 5+6  
4BED DETACHED  
SCALE 1:100  
DATE APRIL 04  
DRAWING NO 10225/03

MARTIN  
TUCKER LTD  
Architectural Services  
& Interior Designers  
The Gables  
Little Hallow Hill  
Ilkeston  
Derbyshire DE7 4LY  
Tel/Fax: 0115 932 3116  
Mobile: 07771 565439