



SIDE




REAR




SIDE




FRONT

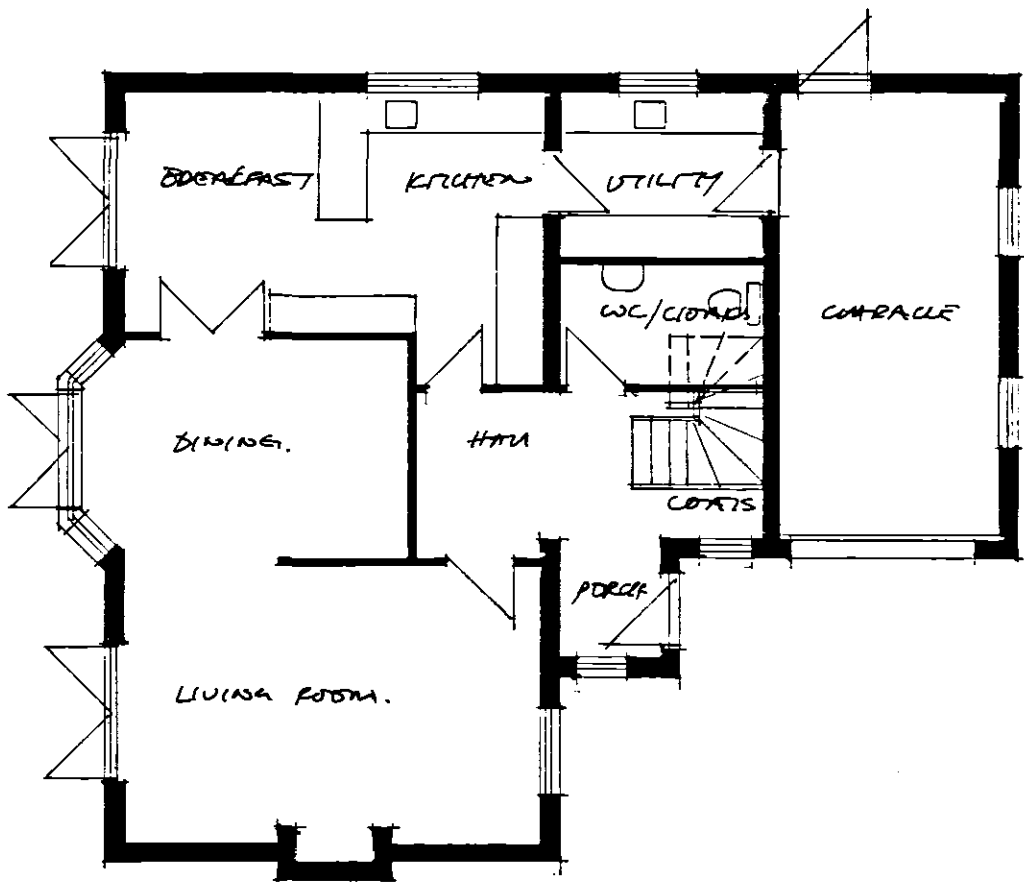

GROUND FLOOR

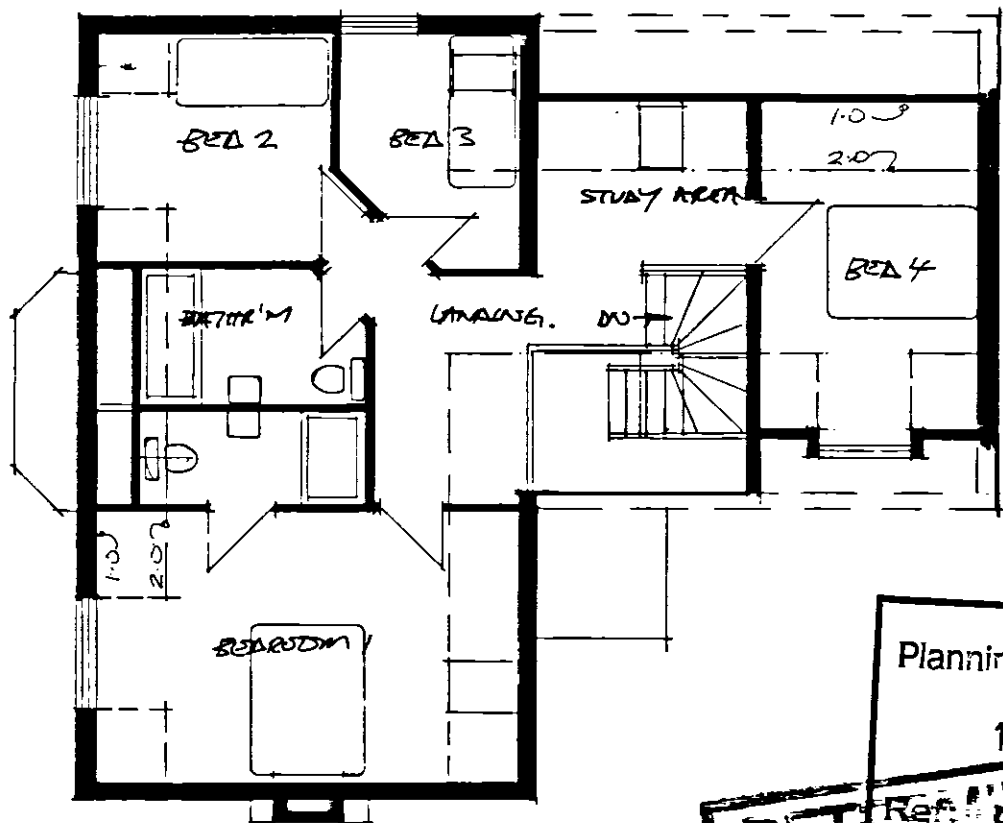

FIRST FLOOR

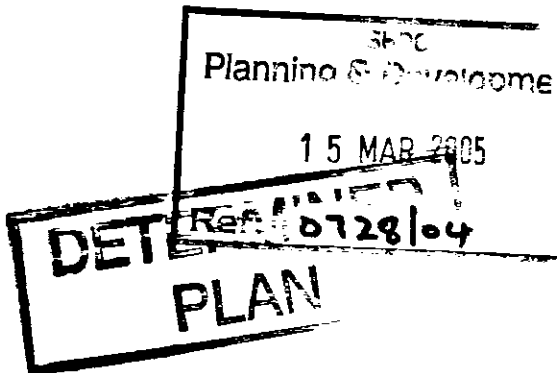

AMENDED PLAN

of. A2

PROJECT DEVELOPMENT AT 3D SEAS-ENR-RTD
DRAWING UNITS 3 & 6
4 BED DETACHED HOUSE
SCALE 1:100
DATE APRIL 04
DRAWING NO 10225/04.7

MARTIN TUCKER LTD
Architectural Services & Interior Designers
The Gables
Little Hailam
Little Hailam Hill
Stroton
Derbyshire DE7 4LY
Tel/Fax: 0115 932 3116
Mobile: 07771 565439

A B. HUNTER 05 UNIT NO. 6 AMENDED