


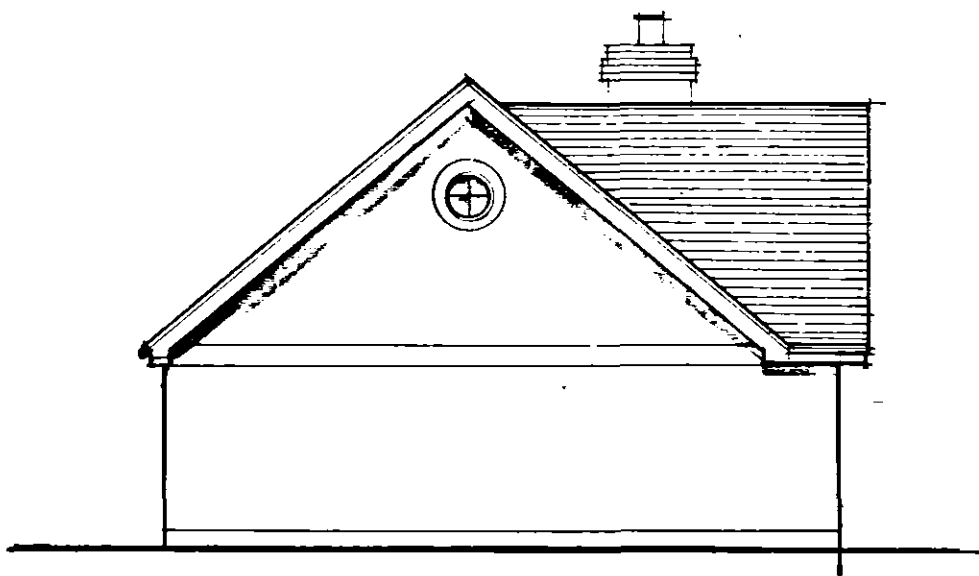


SIDE




REAR



SIDE

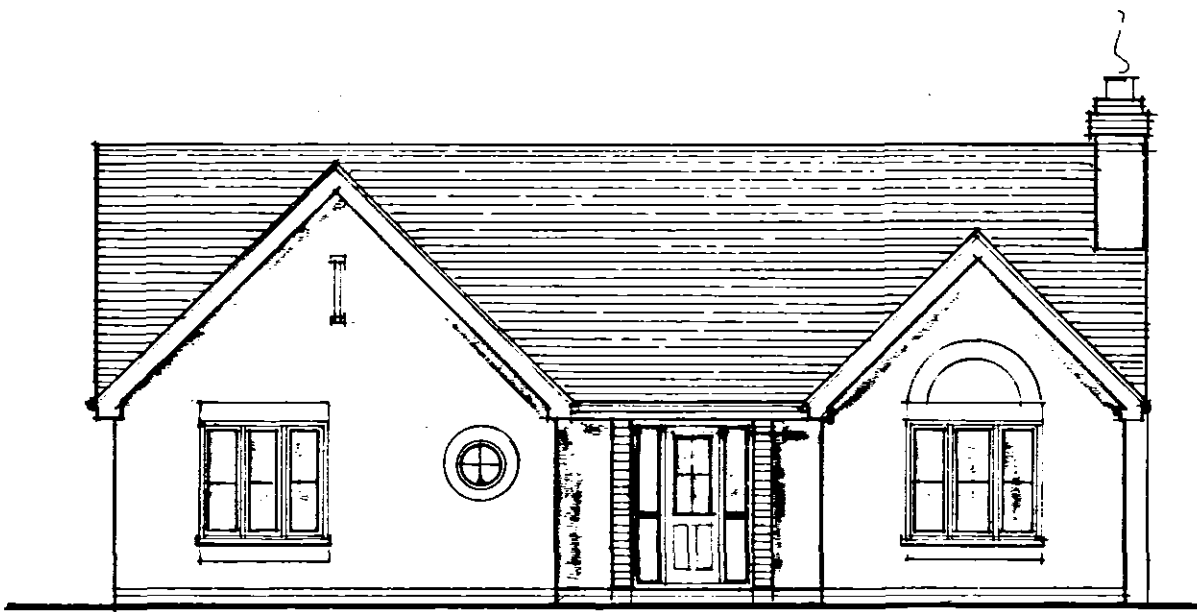

FRONT

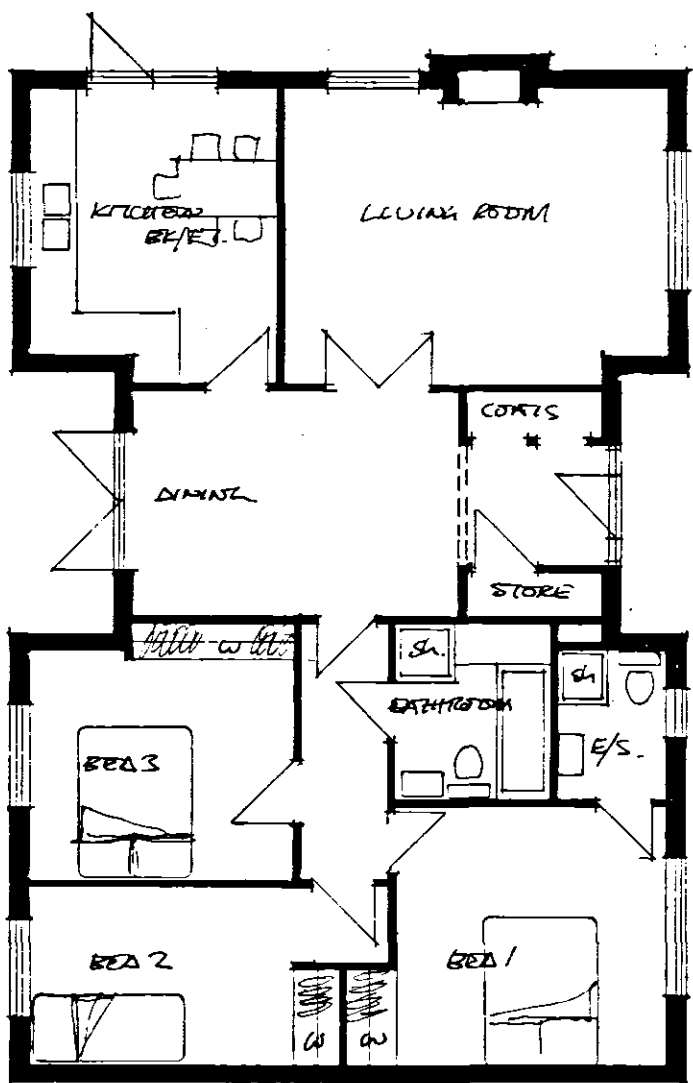

GROUND FLOOR

98.5 m² — 1060 FT²

DETERMINED
PLAN

AMENDED PLAN
Ref. A2

SHDC
Planning & Development
15 MAR 2005
Ref: 0728/04

PROJECT DEVELOPMENT AT
30 SEAS - GNP - 10TH
DRAWING UNIT 2
3 BED DETACHED BARALLO
SCALE 1:100
DATE APRIL 04
DRAWING NO 10225/05A

MARTIN
TUCKER LTD
Architectural Services
& Interior Designers
The Gables
Little Hallam
Little Hallam Hill
Ilkeston
Derbyshire DE7 4LY
Tel/Fax: 0115 932 3116
Mobile: 07771 585439