


RELATE TO DAVIES LIGHT ASSOCIATES
PLANTING PROPOSALS + TREE PROTECTION
SCHEME
DRAWINGS BASED ON O/S INFO NOT SURVEY

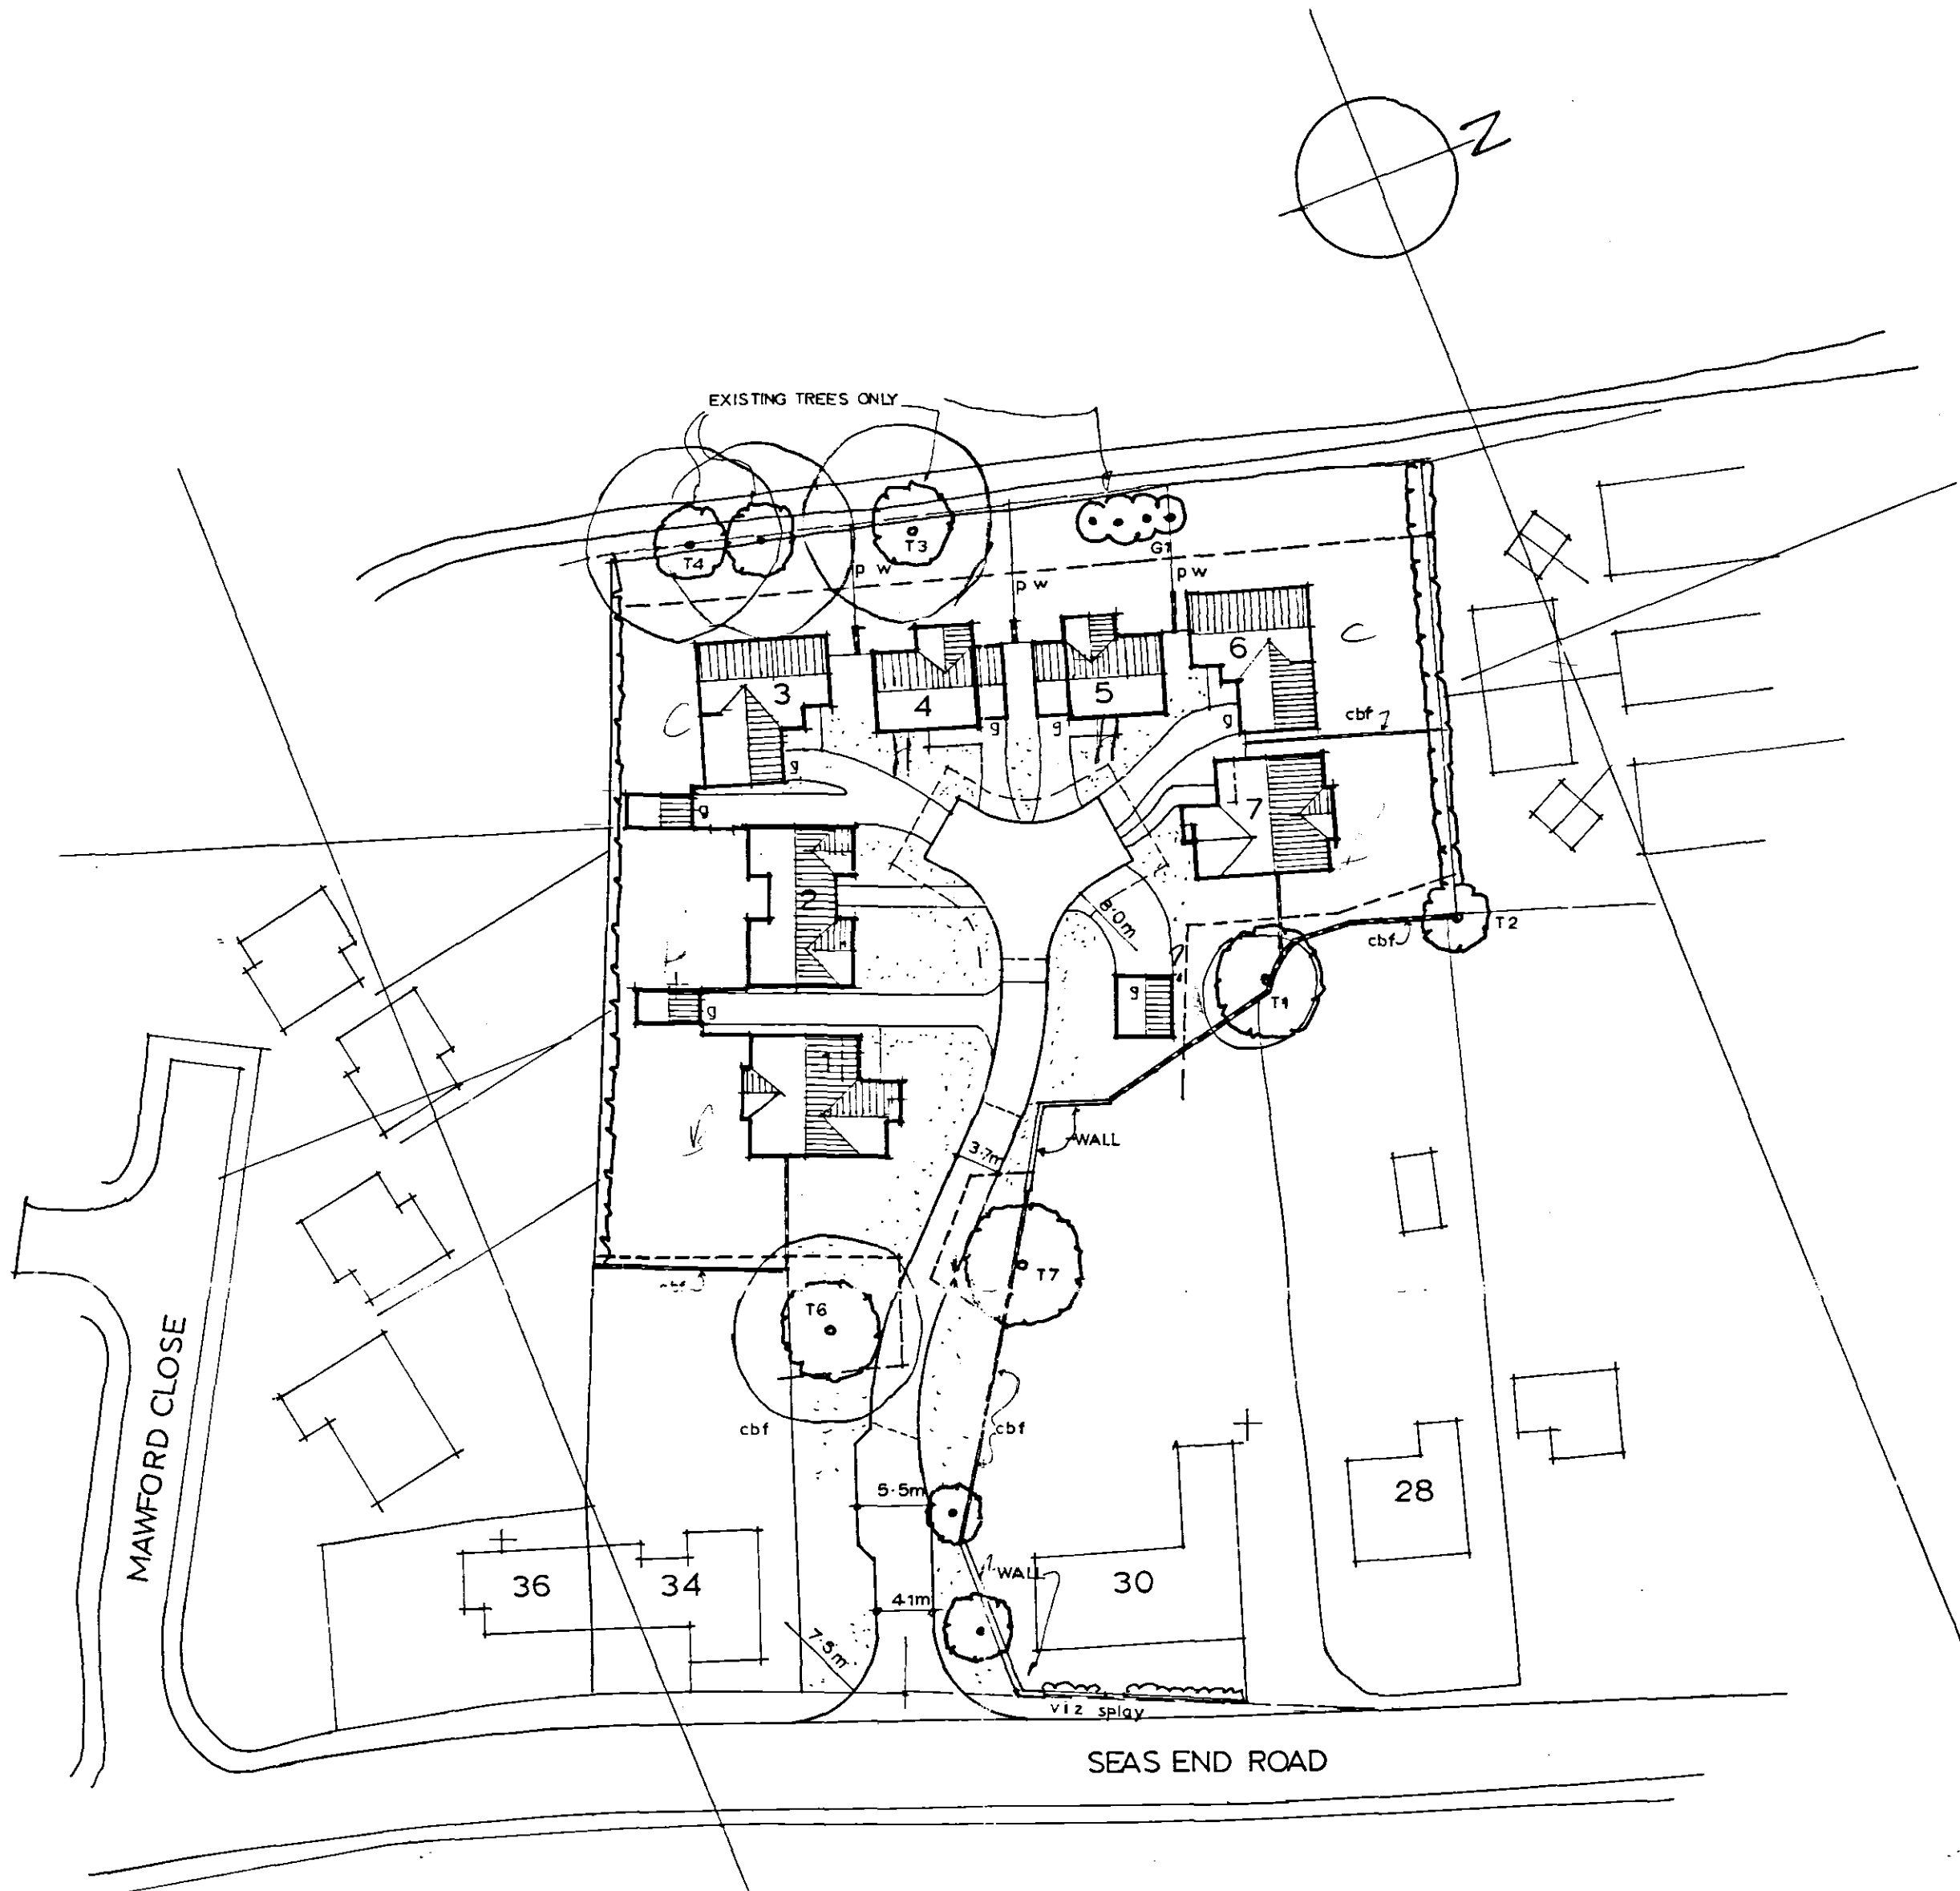

AMENDED PLAN
Ref. A2

DETERMINED
PLAN
SHDC
Planning & Developme
15 MAR 2005
Ref: 0728/04

PROJECT DEVELOPMENT AT
30 SEAS END ROAD
MOULTEN SEAS END
DRAWING SITE PROPOSALS

SCALE 1:500

DATE MARCH 2005
DRAWING NO 10225/01C

MARTIN
TUCKER LTD
Architectural Services
& Interior Designers
The Gables
Little Hallam Hill
Little Hallam
Ilkeston
Derbyshire
DE7 4LY

Tel: 0115 932 3116
Fax: 0115 932 7324
Mobile: 07771 565439

7. MARCH 05 HOUSES, REMOVED, RESTORED ETC. + NO.
13 OCTOBER 04 ALIQUOTS, HATCHING, ROSES, TREES, REMOVED
5 MARCH 2005 PERSONS + WHATS ETC INDICATED