


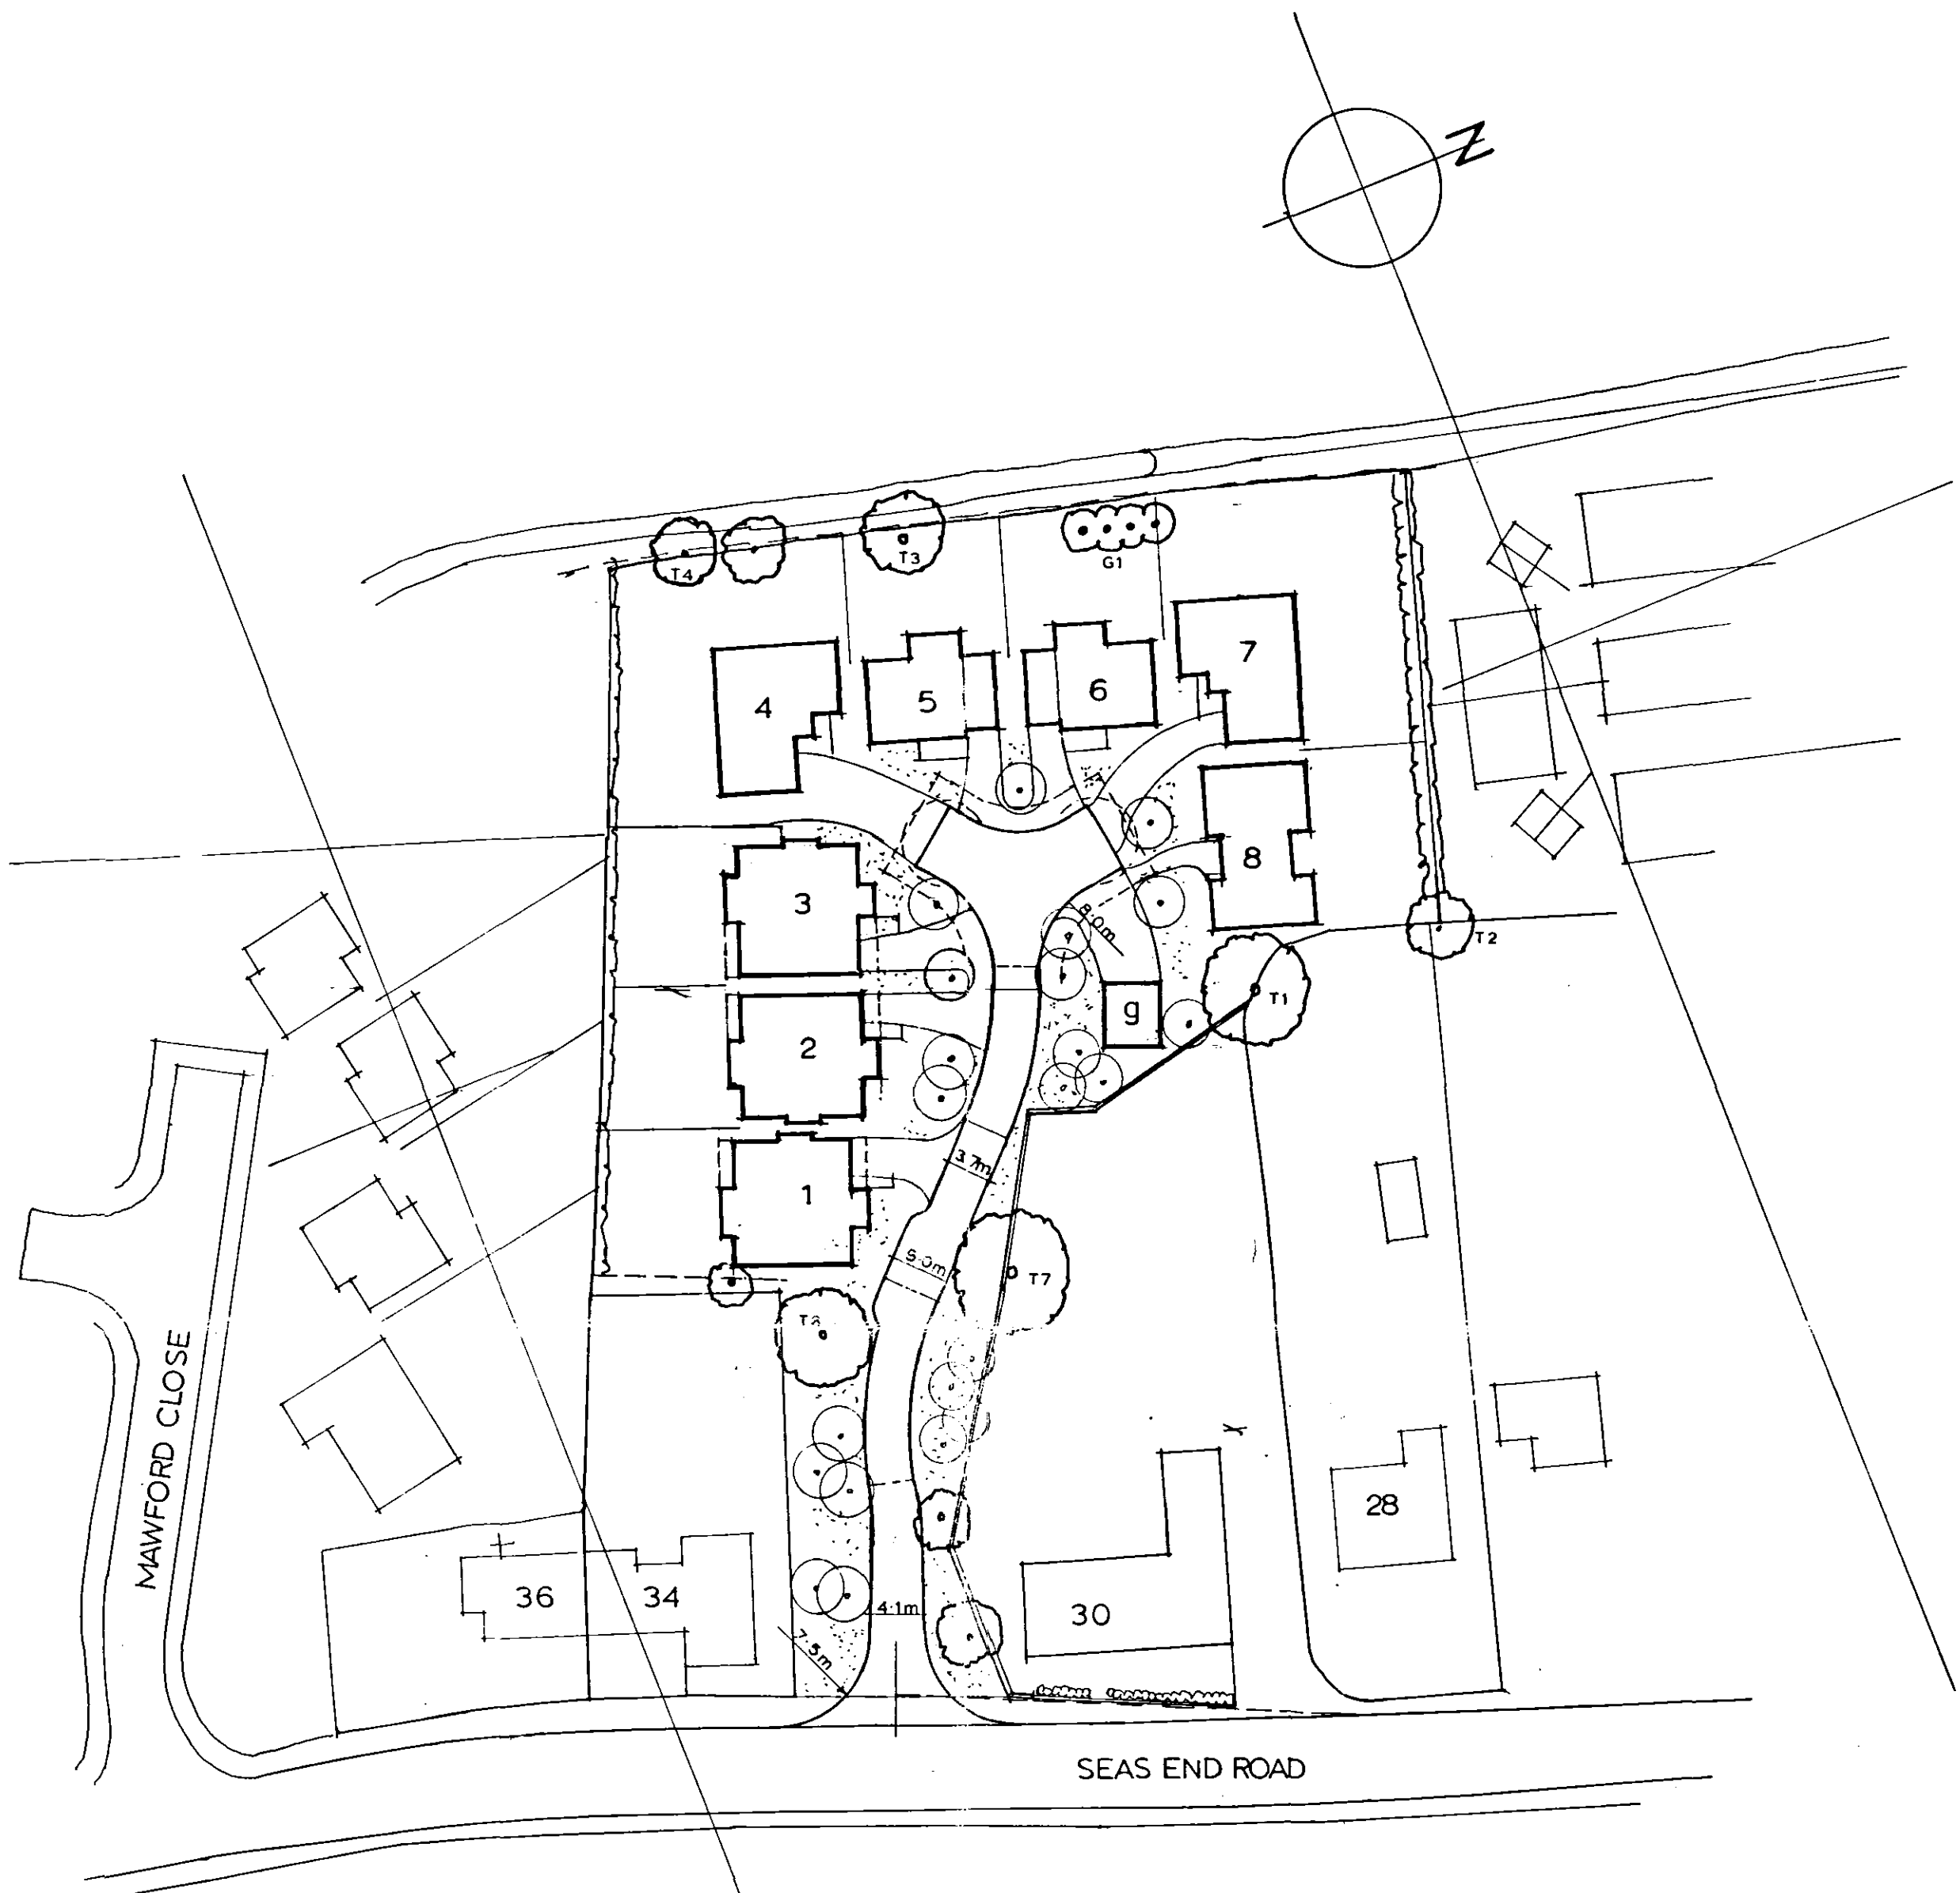

SHDC
Planning & Development
01 JUN 2004
Ref: 728/04

PROJECT DEVELOPMENT AT:
30 SEAS - END - ROAD
MOULTON SEAS END
DRAWING SITE PROPOSAL
SCALE 1:500
DATE APRIL 04
DRAWING NO 10225/01

MARTIN
TUCKER LTD
Architectural Services
& Interior Designers
The Gables
Little Hallam Hill
Little Hallam
Ilkeston
Derbyshire
DE7 4LY
Tel: 0115 932 3116
Fax: 0115 932 7324
Mobile: 07771 565439