



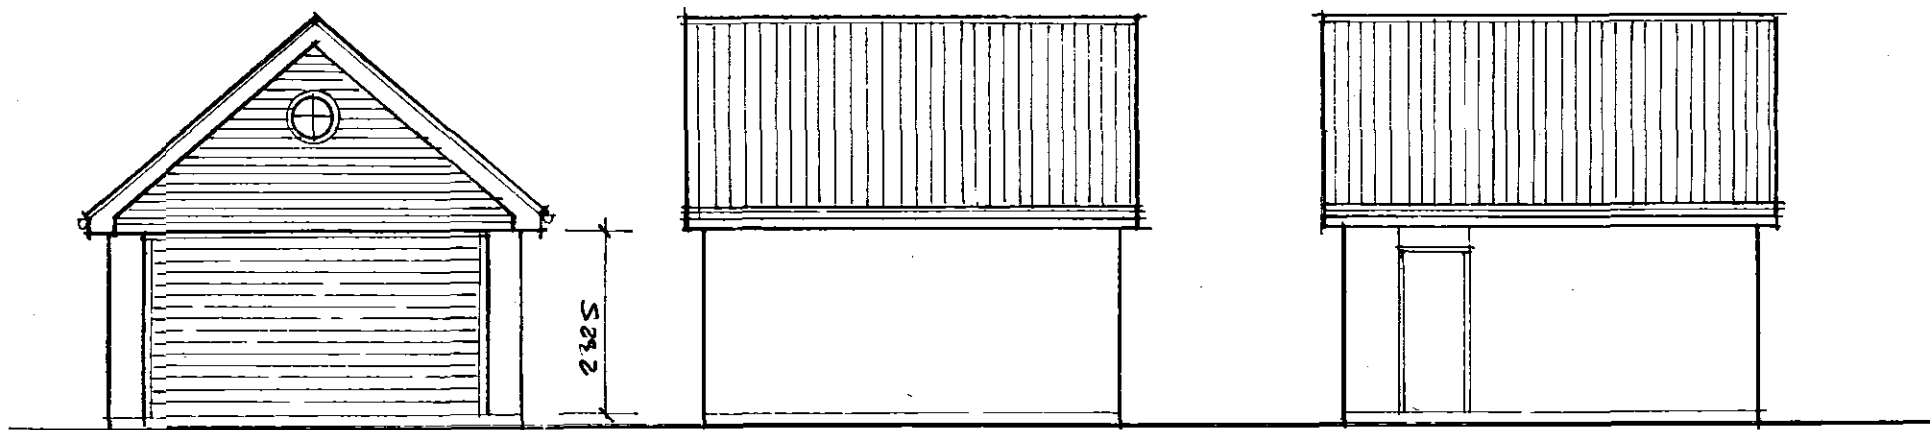


FRONT

SIDE


SIDE

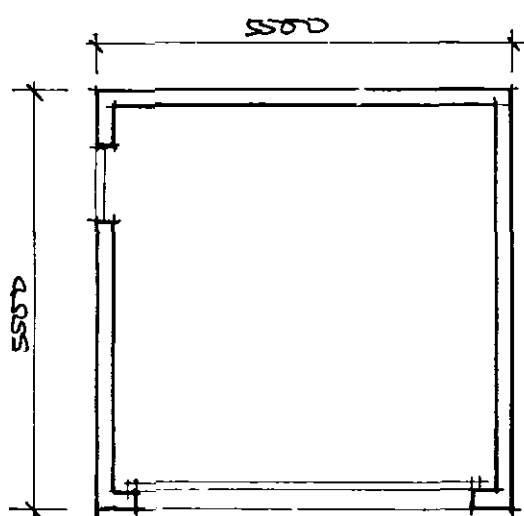

GROUND PLAN

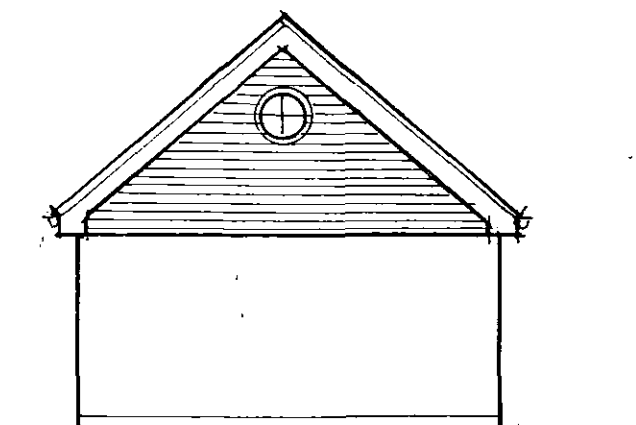

REAR

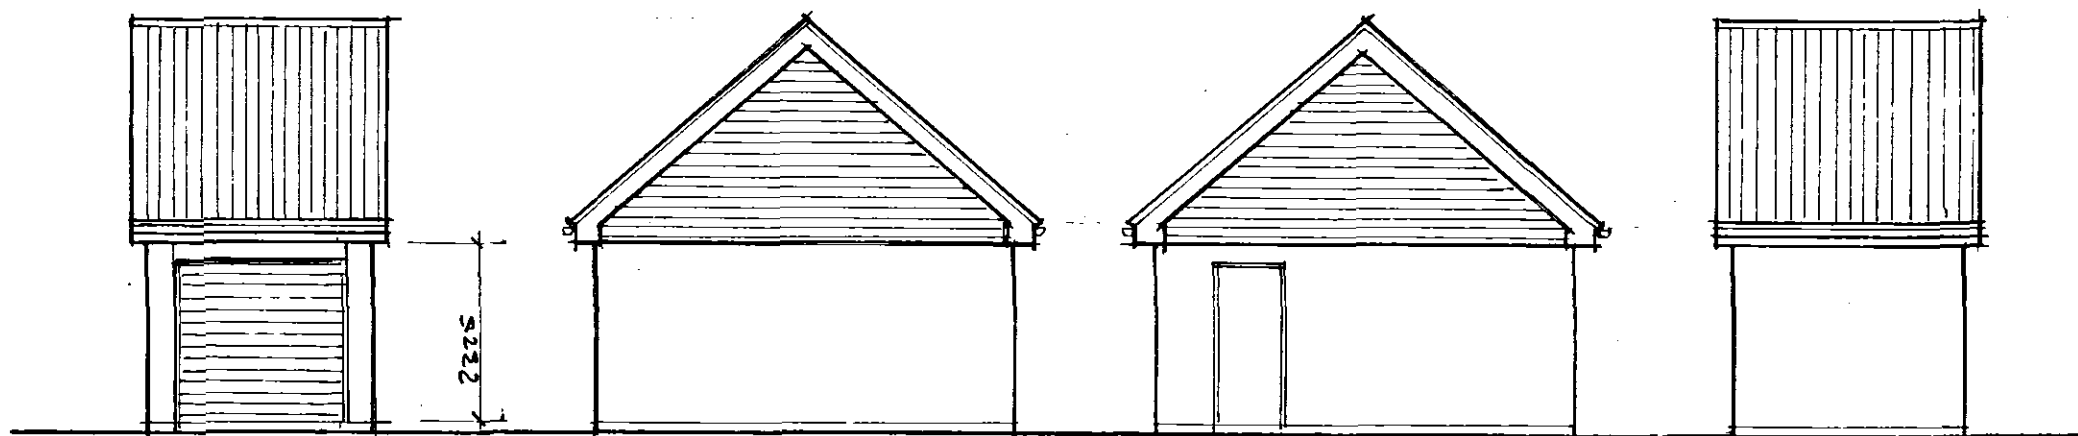


FRONT

SIDE

SIDE

REAR

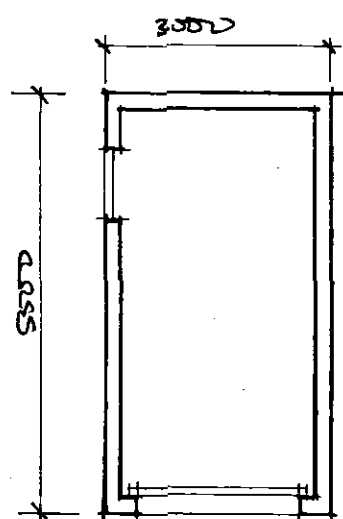

GROUND PLAN

SHDC
Planning & Development
15 MAR 2005
Ref: 0728/04

AMENDED PLAN

Ref. A2

**DETERMINED
PLAN**

PROJECT DEVELOPMENT AT
30 SEAS - END - ROAD

DRAWING SIXTEEN + DOUBLE
CARPAGES

SCALE 1:100

DATE MARCH 2005

DRAWING NO 10225 / 07

**MARTIN
TUCKER LTD**

Architectural Services
& Interior Designers

The Gables
Little Hallam Hill
Little Hallam
Ilkeston
Derbyshire
DE7 4LY

Tel: 0115 932 3116

Fax: 0115 932 7324

Mobile: 07771 565439