


Planted in groups of 3 - 20 of the same species in a 1m grid.

Native Edge Mix

Species	% Mix	Qty	Size	Spec
Acer campestre	10	9	40-60cm	BR
Corylus avellana	20	17	40-60cm	BR
Crateagus monogyna	25	22	40-60cm	BR
Ilex aquifolium	10	8	40-60cm	3L
Prunus spinosa	15	12	40-60cm	BR
Rosa canina	10	9	40-60cm	BR
Viburnum opulus	10	9	40-60cm	BR

Species	Qty	Size	Spec
Trees			
Amalanchier lamarkii	3	1.5-1.75m	25L
Betula nigra	2	10-12cm	RB
Fraxinus excelsior	3	12-14cm	RB
Quercus robur	3	12-14cm	RB
Sorbus aucuparia	3	12-14cm	RB
Shrubs			
Bergenia cordifolia	150	30-40cm	3Lt
Ceanothus Blue Mound	36	20-30cm	3Lt
Choisya temata Sundance	160	30-40cm	3Lt
Cotoneaster Coral Beauty	90	30-40cm	3Lt
Euonymus fort. Silver Queen	135	30-40cm	3Lt
Heuchera Palace Purple	168	20-30cm	3Lt
Mahonia aquifolium	96	30-40cm	3Lt
Skimmia japonica	104	30-40cm	3Lt
Hedgerow			
Carpinus betulus	435	60-80cm	BR

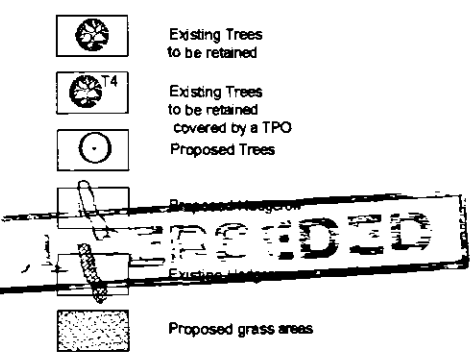

Rev.	Description	Date	Drawn	Appr.
------	-------------	------	-------	-------



Davies Light Associates

Landscape architects & environmental planners

Head Office:
The Old Bakehouse, 21 The Street, Lydiard Millicent
Swindon, Wiltshire. SN15 5DR
Tel: 01793 778333 Fax: 01793 778345
Branch Office:
34 Carlton Business Park, Carlton Nottingham
Nottinghamshire NG4 3AA
Tel: 0115 940 2585 Fax: 0115 940 2503


Client Mr Denton

Project 30 Seas-end Road
Moulton Seas End

Drawing Title Planting Proposals

Scale 1:500	Date June 04	DB SH	CB KL
-----------------------	------------------------	-----------------	-----------------

Drawing Number 1026/01 **Rev**

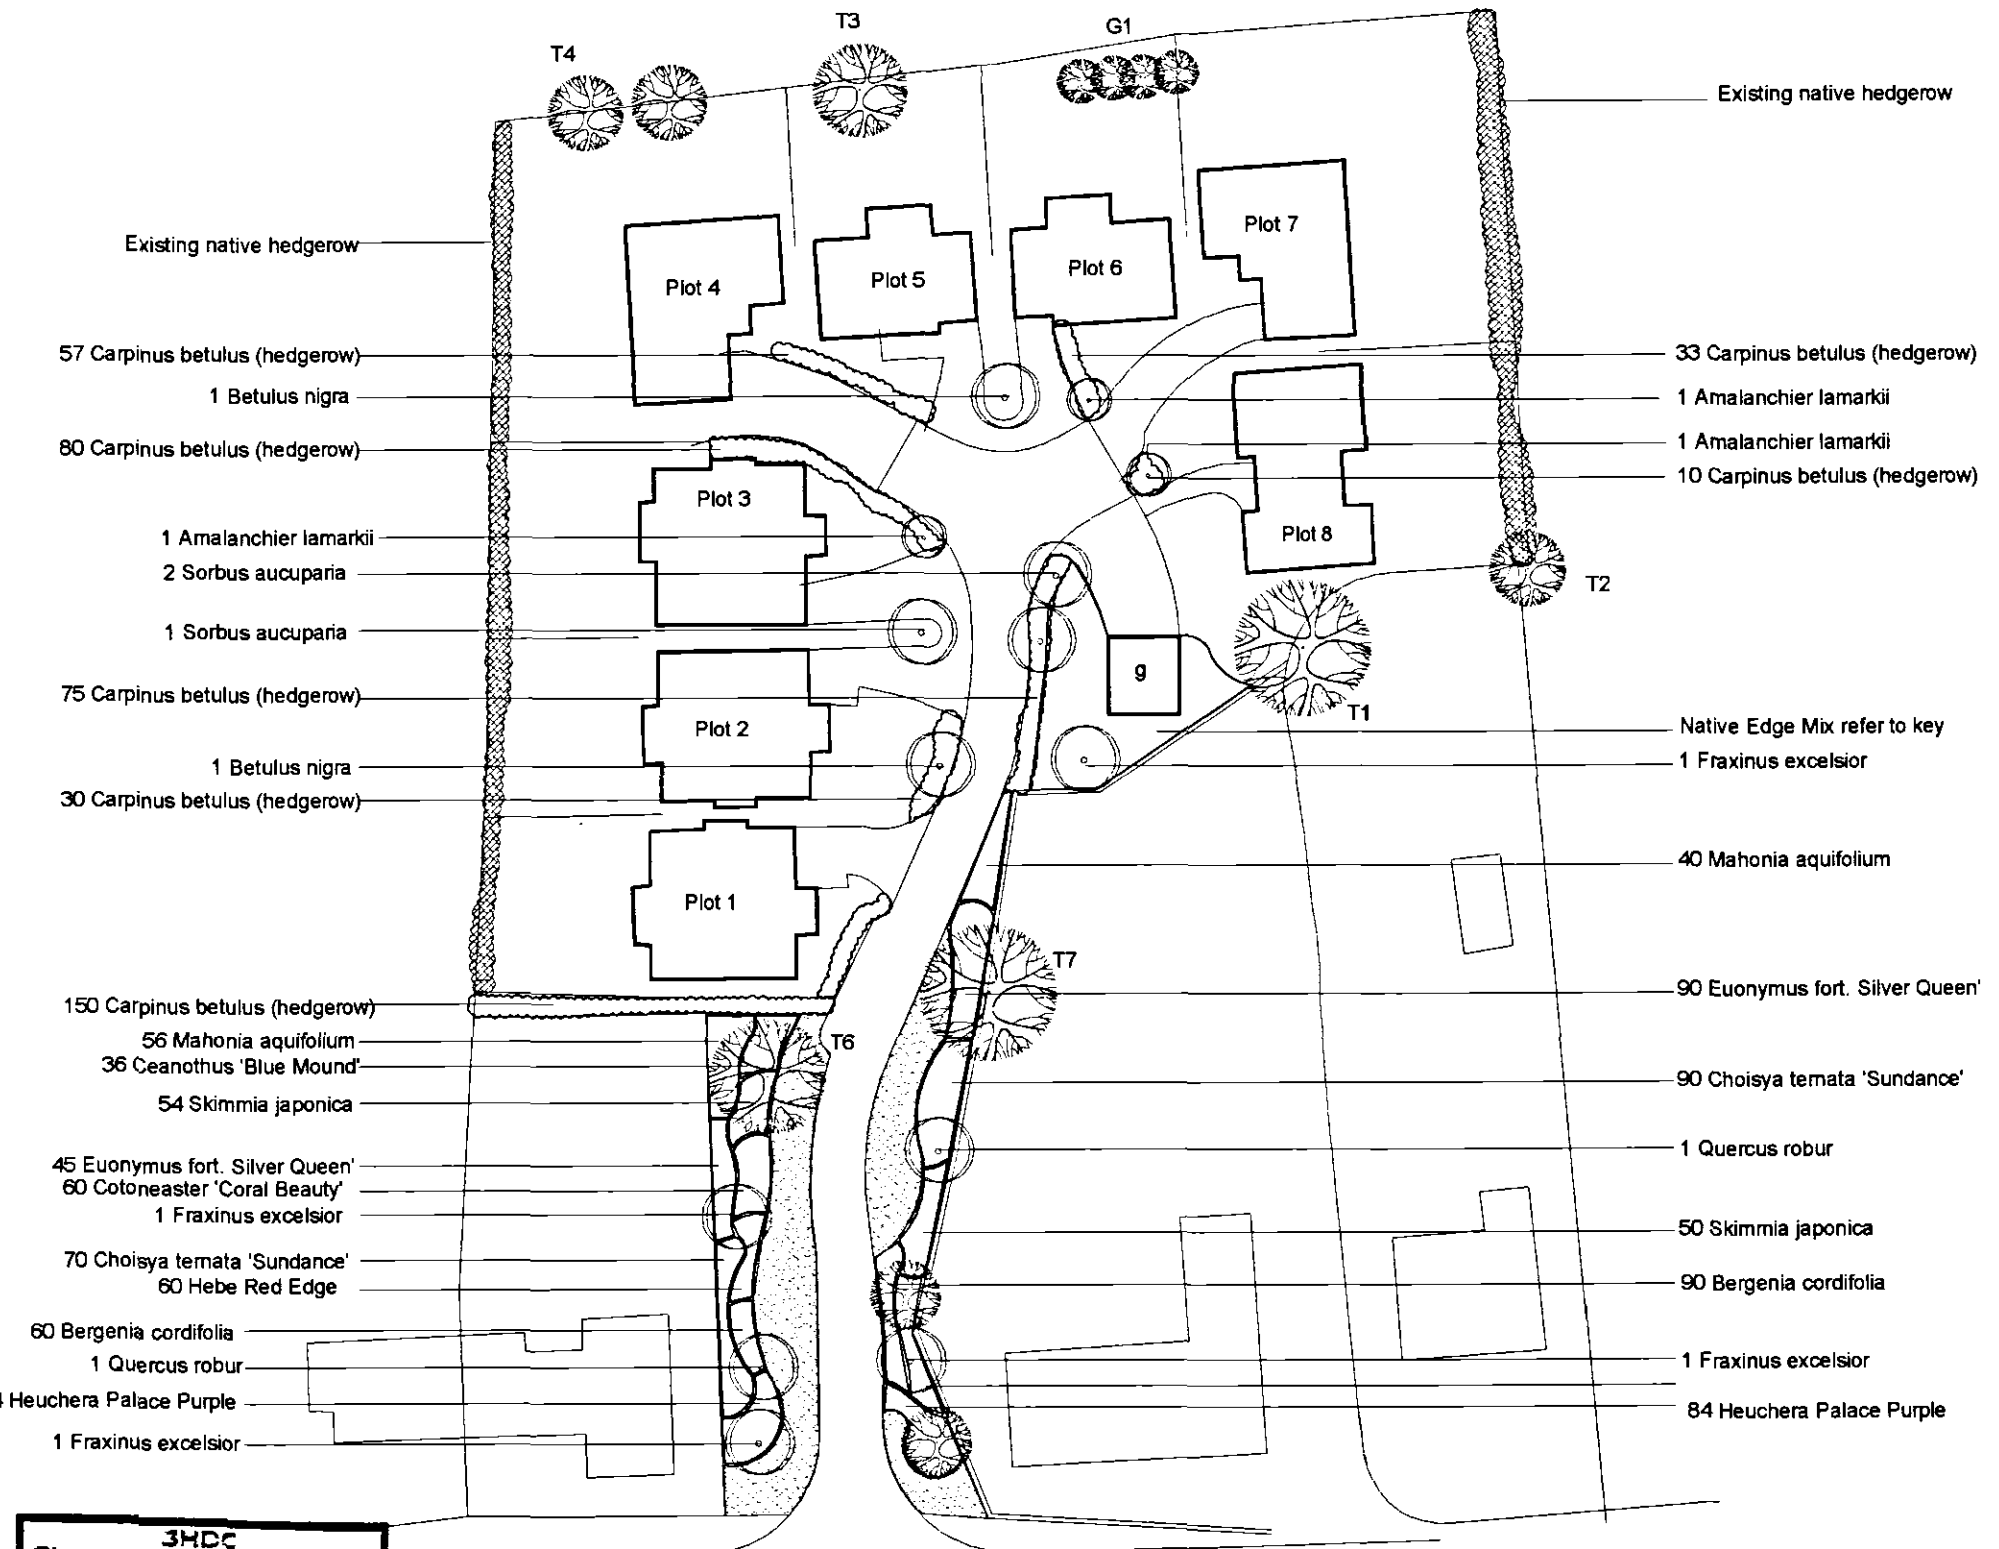

3HDC
Planning & Development
14 JUN 2004
Ref: 728/04