


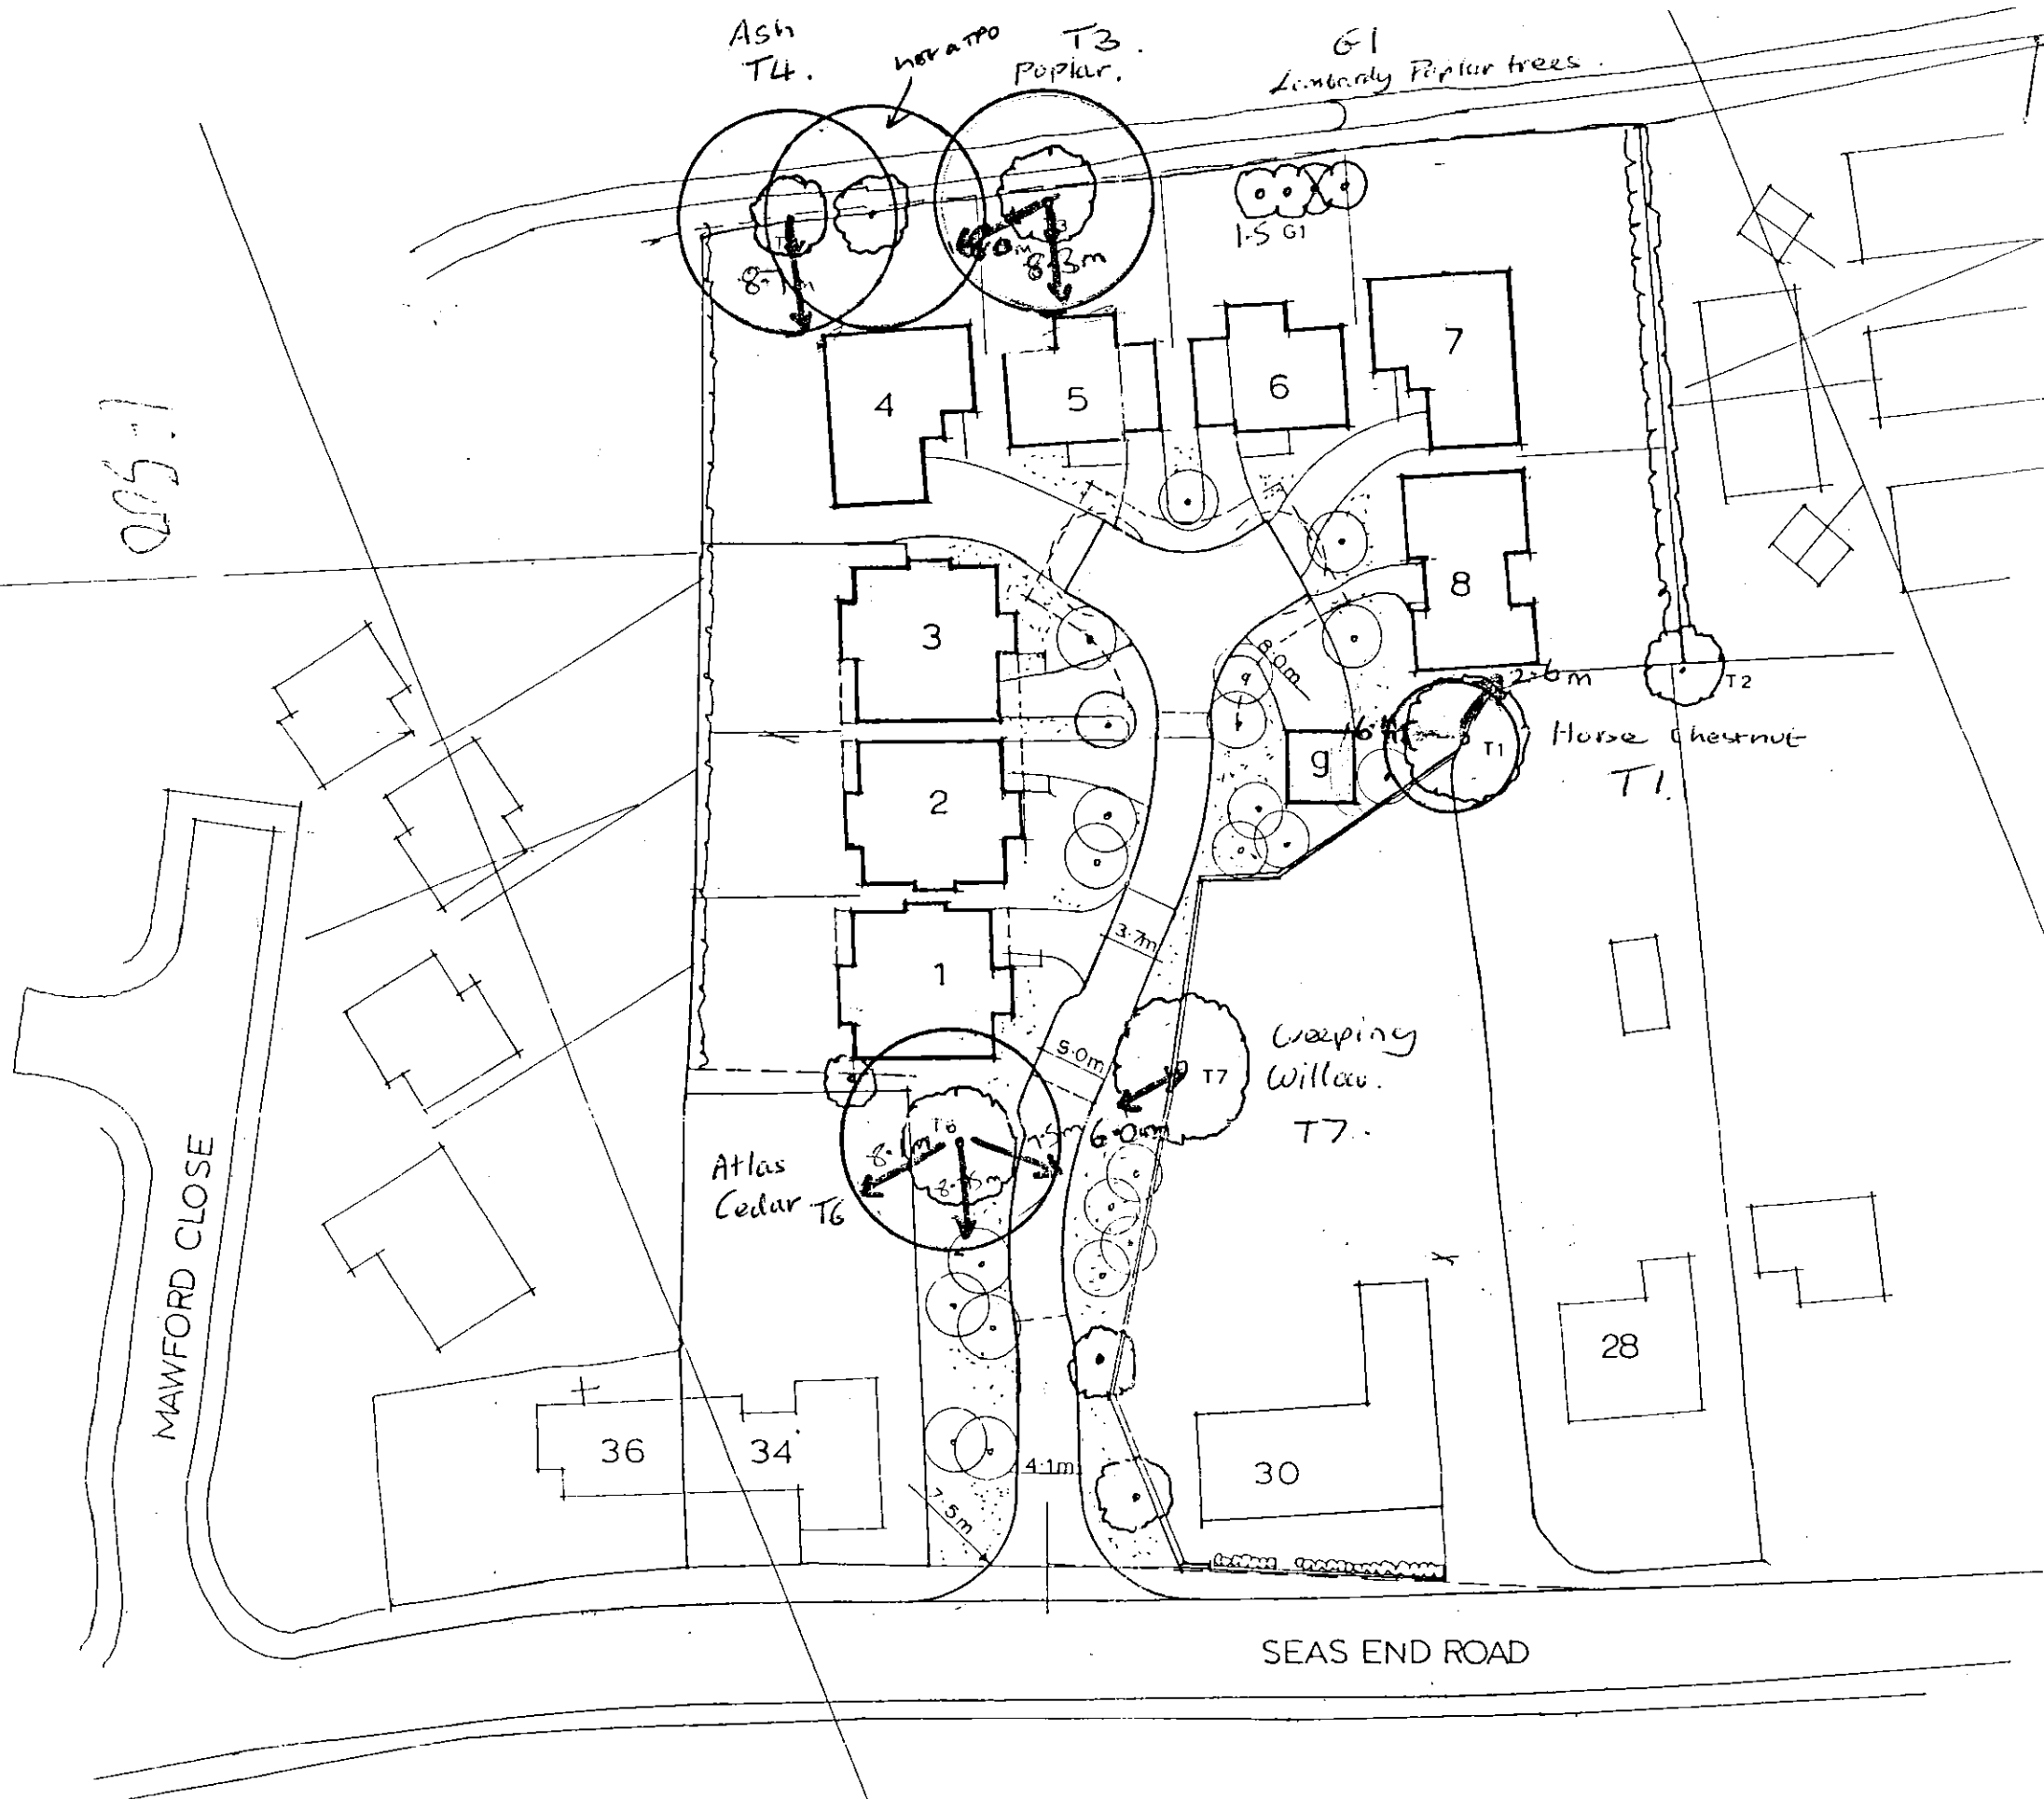

Planning &
01
Ref:

PROJECT DEVELOPMENT
30 SEAS - EN
MODULAR SOA
DRAWING SITE PROPOS

SCALE 1:500