


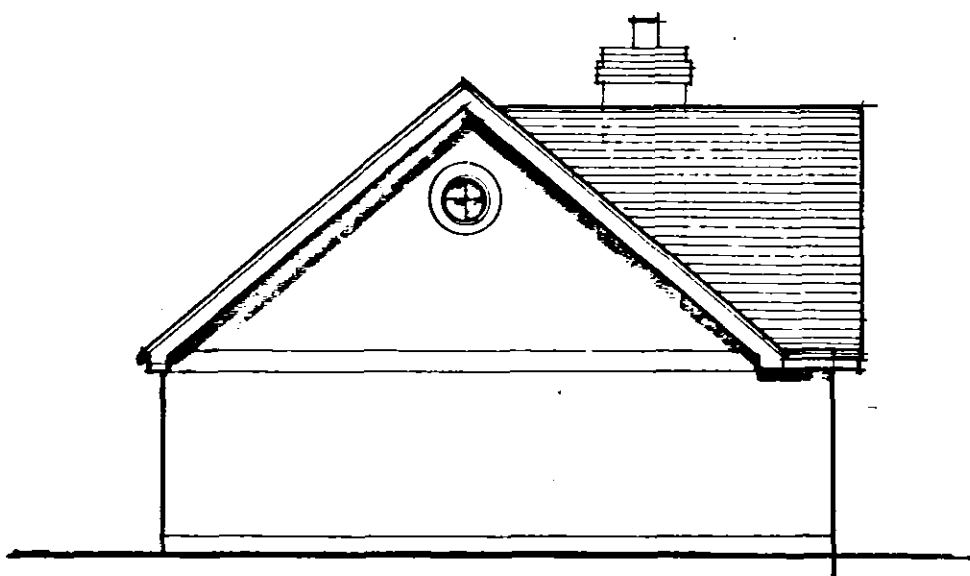

SIDE




REAR



SIDE



FRONT

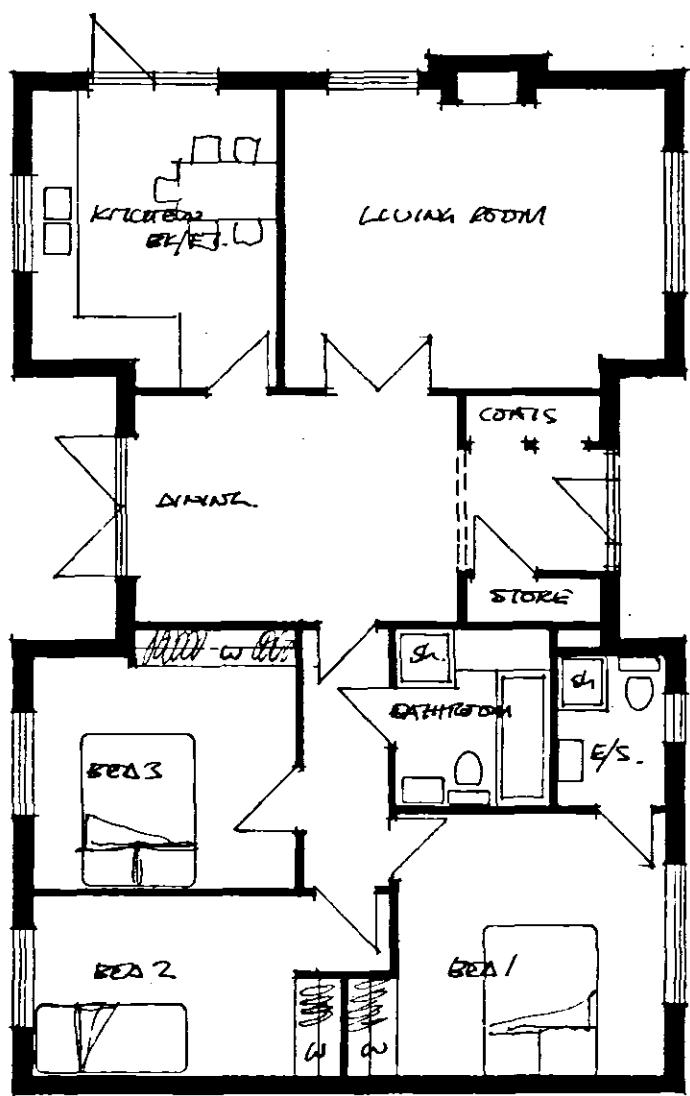

GROUND FLOOR

92.5 m² — 1000 FT²

PERCEDED

SHDC
Planning & Development
01 JUN 2004
Ref: 728/04

PROJECT DEVELOPMENT AT
30 SEAS-GRD-12TH
DRAWING UNIT 2
3 BED DETACHED BARRACKS
SCALE 1:100
DATE APRIL 04
DRAWING NO 10225/05

MARTIN
TUCKER LTD
Architectural Services
& Interior Designers
The Gables
Little Hallam
Little Hallam Hill
Nkoston
Derbyshire DE7 4LY
Tel/Fax: 0115 932 3116
Mobile: 07771 565439