



SIDE




REAR




SIDE



FRONT

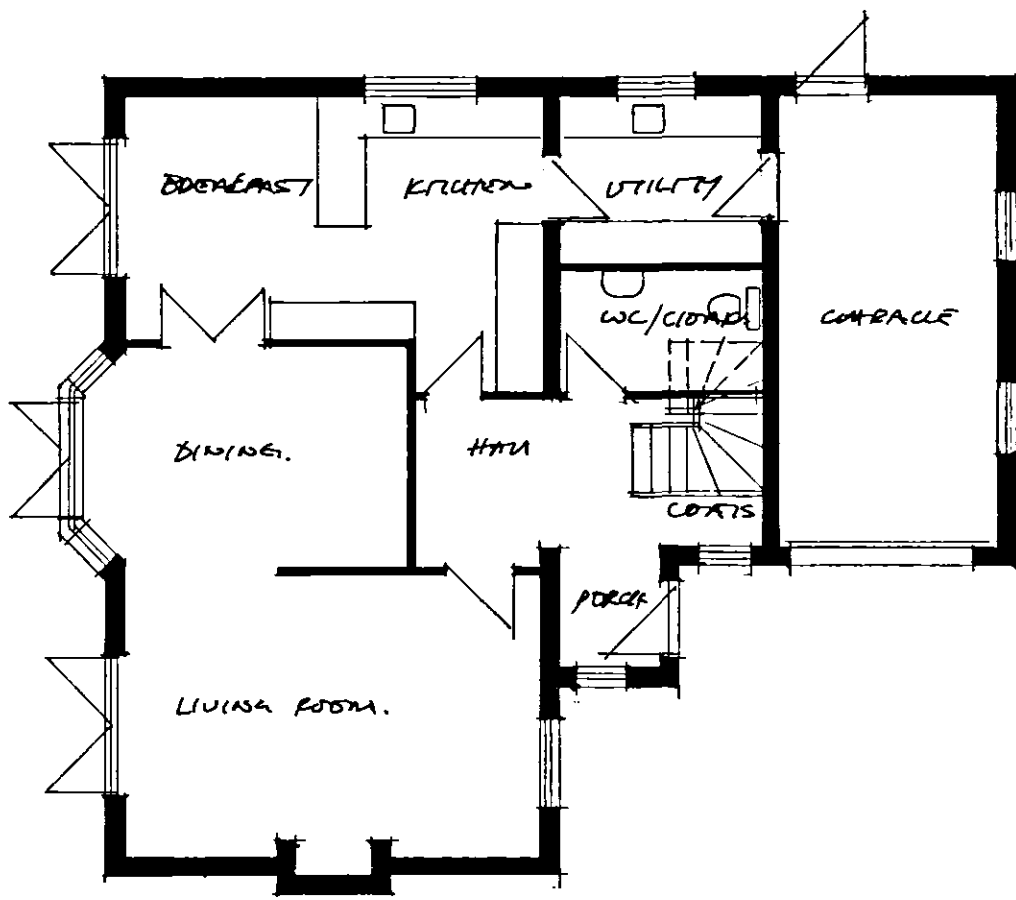

GROUND FLOOR

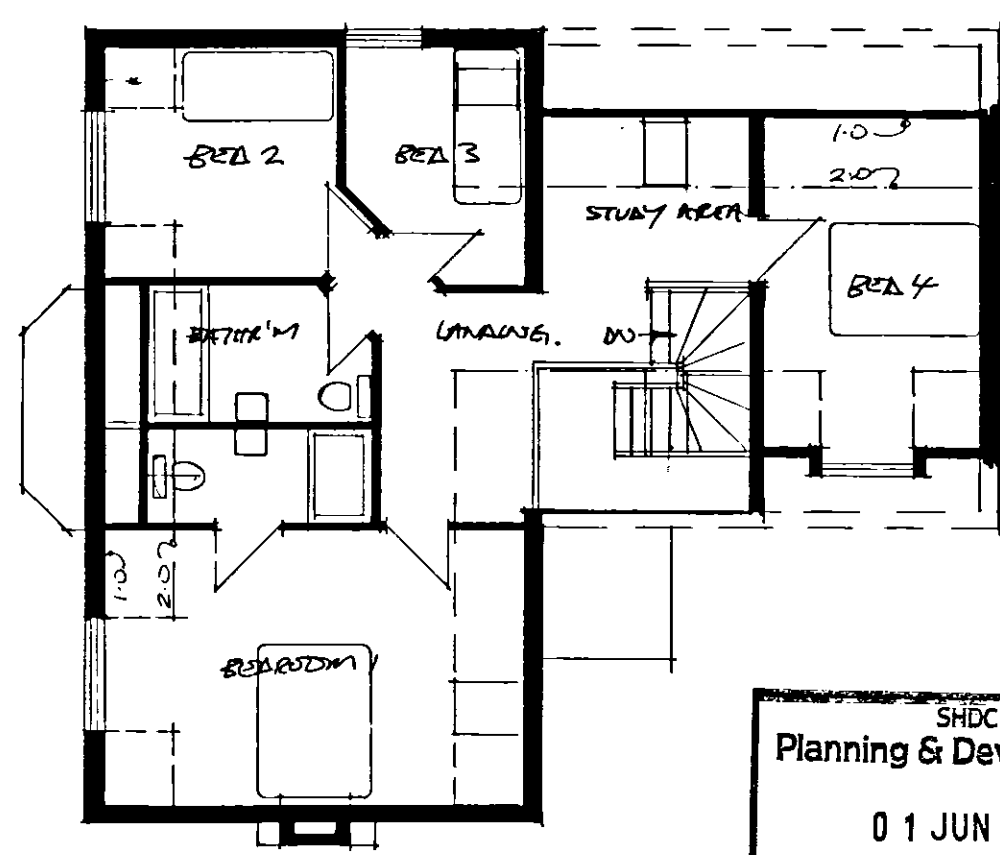

FIRST FLOOR

SHDC
Planning & Development
01 JUN 2004
Ref: 728/04

PERMITTED
PROJECT DEVELOPMENT AT:
30 SEAS-AND-RITA

DRAWING UNITS 4 + 7
4-BED DETACHED HOUSE

SCALE 1:100
DATE APRIL 04
DRAWING NO 10225/04

**MARTIN
TUCKER LTD**
Architectural Services
& Interior Designers
The Gables
Little Hallam
Little Hallam Hill
Buxton
Derbyshire · DE7 4LY
Tel/Fax: 0115 932 3116
Mobile: 07771 585439