


Ref:	Revision:	Date:
------	-----------	-------

2 Austendyke Road
Weston Hills
Spalding
Lincs. PE12 6BX
Tel : 01775 724171
Fax : 01775 720445
Mobile : 0784 1718457
enquiries@wenmanbuildingdesign.co.uk

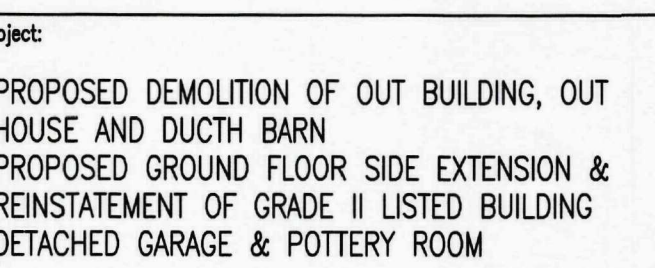

Client: MR & MRS WARREN
WEST VIEW FARM
RED COW DROVE
MOULTON SEAS END, SPALDING, Lincs

DRAWING: EXISTING FLOOR PLANS
EXISTING ELEVATIONS





DRAWING N°: WEN/1380/10/00	DATE: JULY 2010
-------------------------------	--------------------

DRAWN BY: RW	SCALES: 1:50 1:100
-----------------	-----------------------

[illegible]

HEALTH & SAFETY
The client is to ensure that the appointed contractor is familiar with and complies with Health & Safety for Building Sites and Work Places.

SHDC
Planning & Development
07 SEP 2010
Ref: 0738-10

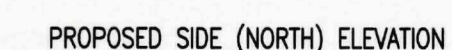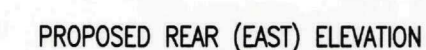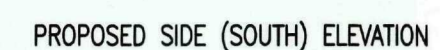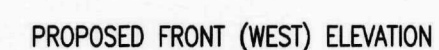

Ref:	Revision:	Date:
------	-----------	-------







Client: MR & MRS WARREN
WEST VIEW FARM
RED COW DROVE
MOULTON SEAS END, SPALDING, Lincs

DRAWING N°: WEN/1380/10/01	DATE: JULY 2010
DRAWN BY: RW	SCALES: 1:50 1:100

[illegible]

HEALTH & SAFETY
The client is to ensure that the appointed contractor is familiar with and complies with Health & Safety for Building Sites and Work Places.




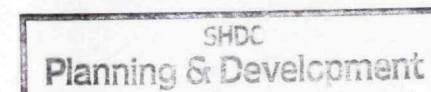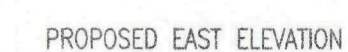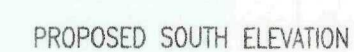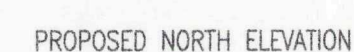

Ref:	Revision:	Date:
------	-----------	-------

WENMAN DESIGN SOLUTIONS Ltd.

WENMAN DESIGN SOLUTIONS Ltd.
2 Austendyke Road
Weston Hills
Spalding
Lincs. PE12 6BX
Tel : 01775 724171
Fax : 01775 720445
Mobile : 0784 1718457
enquiries@wenmanbuildingdesign.co.uk

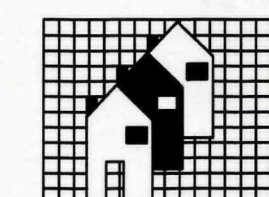

Project:
PROPOSED DEMOLITION OF OUT BUILDING, OUT
HOUSE AND DUCTH BARN
PROPOSED GROUND FLOOR SIDE EXTENSION &
REINSTATEMENT OF GRADE II LISTED BUILDING
DETACHED GARAGE & POTTERY ROOM



Client: MR & MRS WARREN
WEST VIEW FARM
RED COW DROVE
MOULTON SEAS END, SPALDING, Lincs

DRAWING: GARAGE AND POTTERY ROOM
PROPOSED FLOOR PLANS
PROPOSED ELEVATIONS

DRAWING N°: WEN/1380/10/02	DATE: JULY 2010
DRAWN BY: RW	SCALES: 1:50 1:100

[illegible]

HEALTH & SAFETY
The client is to ensure that the appointed contractor is familiar with and complies with Health & Safety for Building Sites and Work Places.

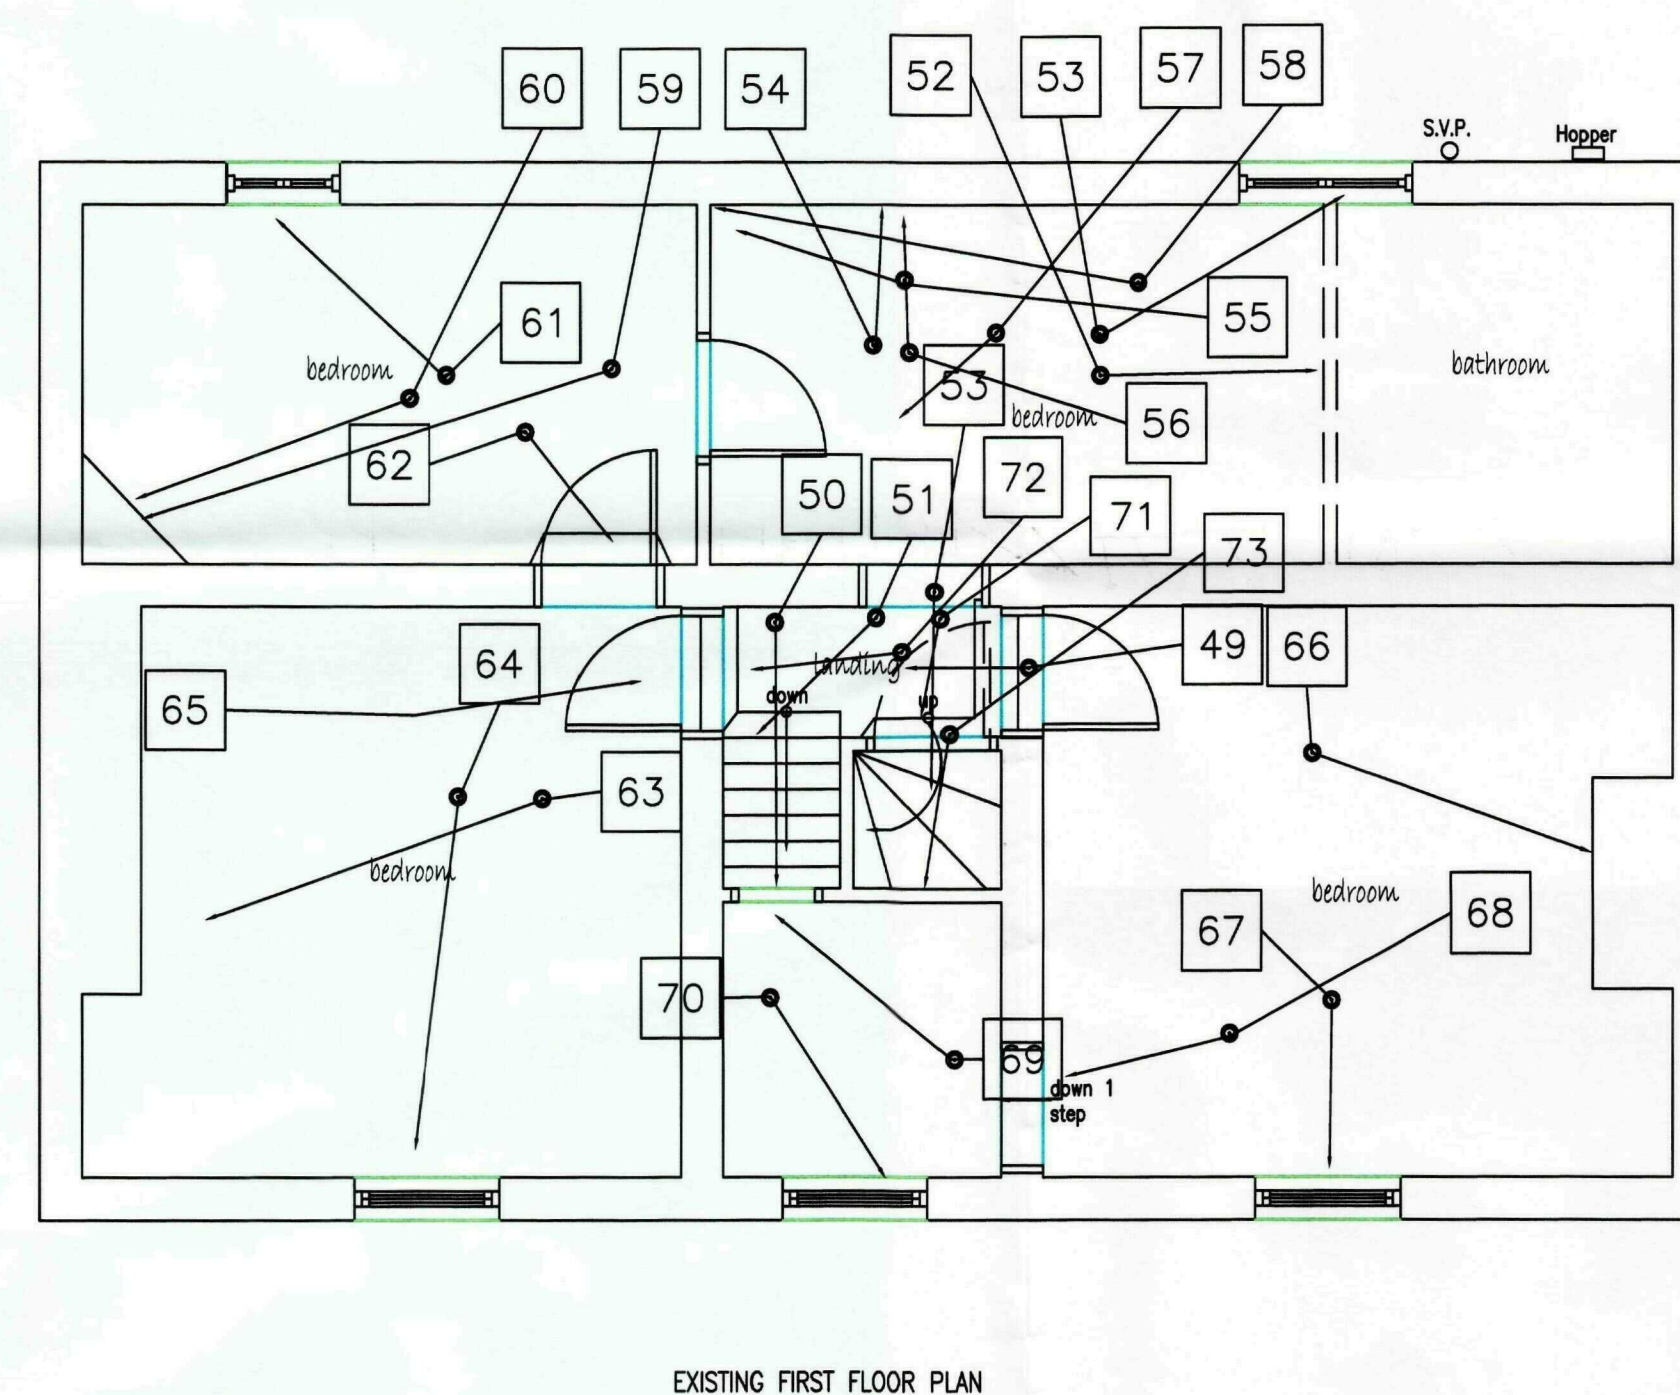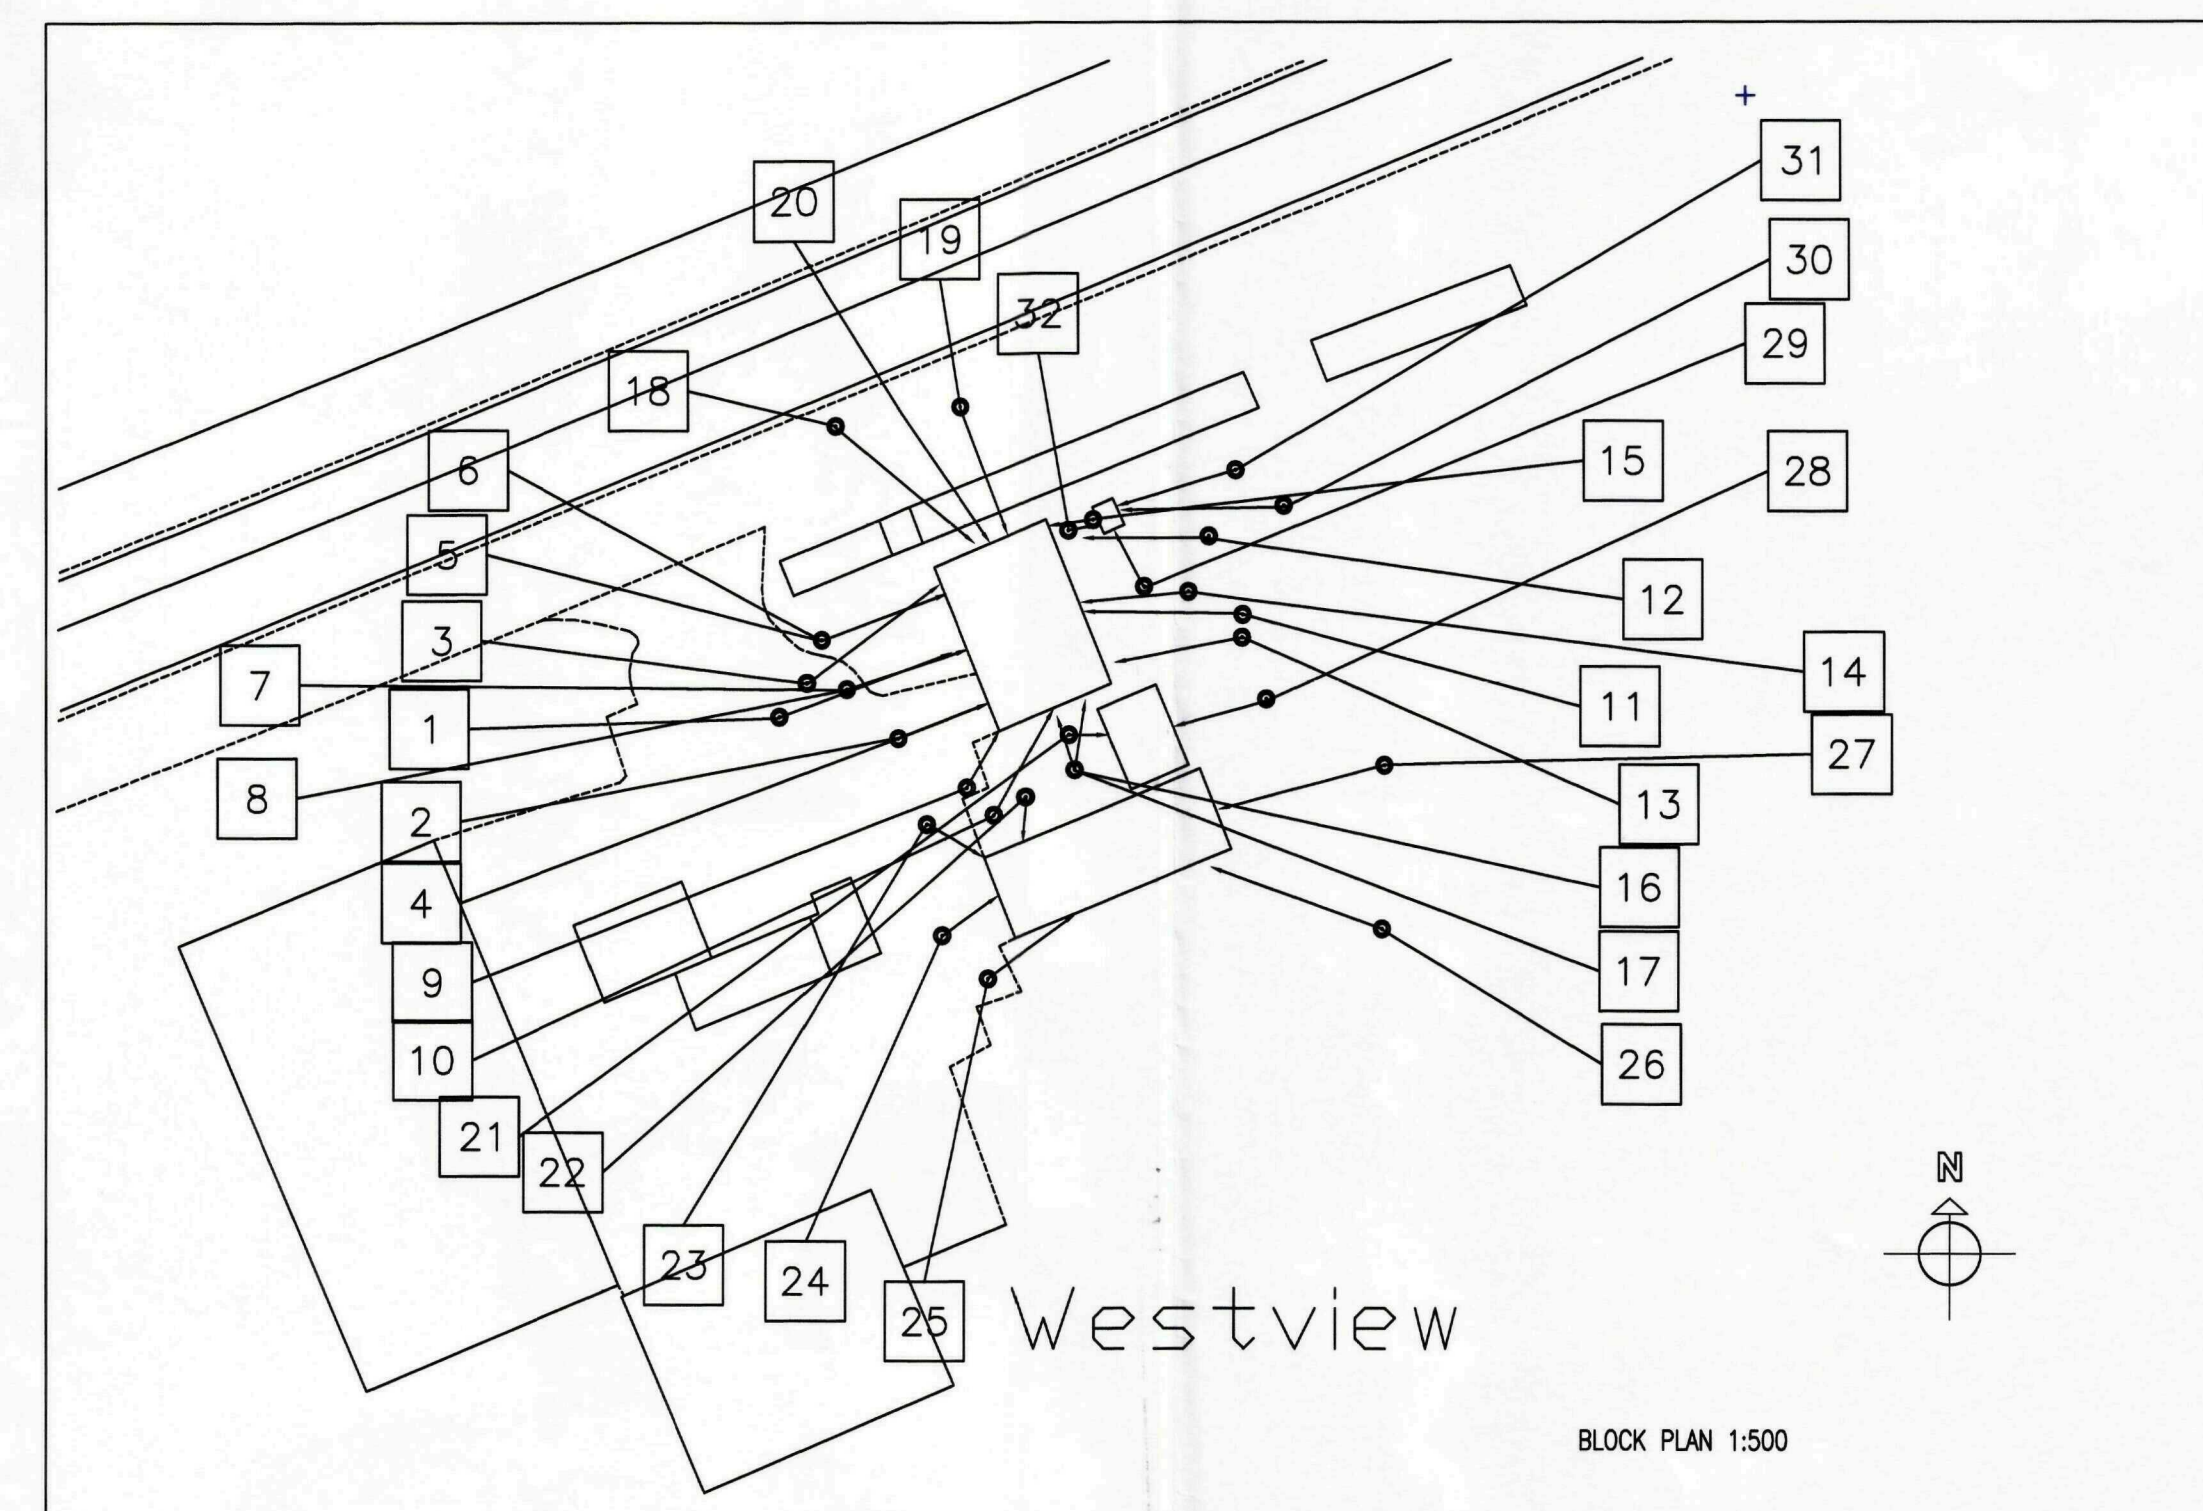[illegible]

WENMAN DESIGN SOLUTIONS Ltd.
2 Austendyke Road
Weston Hills
Spalding
Lincs, PE12 6BX
Tel : 01775 724171
Fax : 01775 720445
Mobile : 0784 1718457
enquiries@wenmanbuildingdesign.co.uk

Project:
PROPOSED DEMOLITION OF OUT BUILDING, OUT
HOUSE AND DUCTH BARN
PROPOSED GROUND FLOOR SIDE EXTENSION &
REINSTATEMENT OF GRADE II LISTED BUILDING
DETACHED GARAGE & POTTERY ROOM

Client: MR & MRS WARREN
WEST VIEW FARM
RED COW DROVE
MOULTON SEAS END, SPALDING, Lincs

DRAWING: PHOTOGRAPHIC STUDY

DRAWING N°: WEN/1380/10/03	DATE: AUGUST 2010
DRAWN BY: RW	SCALES: 1:50 1:500

[illegible]

HEALTH & SAFETY
The client is to ensure that the appointed contractor is familiar with and complies with Health & Safety for Building Sites and Work Places.

