


* NB.
1:100 SCALE PLANS NOT APPLICABLE TO MARCH 2001 SUBMISSION

LOCATION PLAN Scale 1:2500

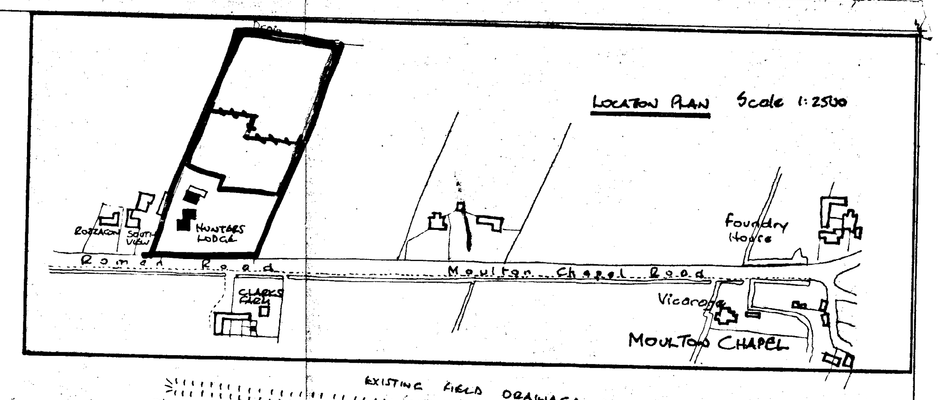

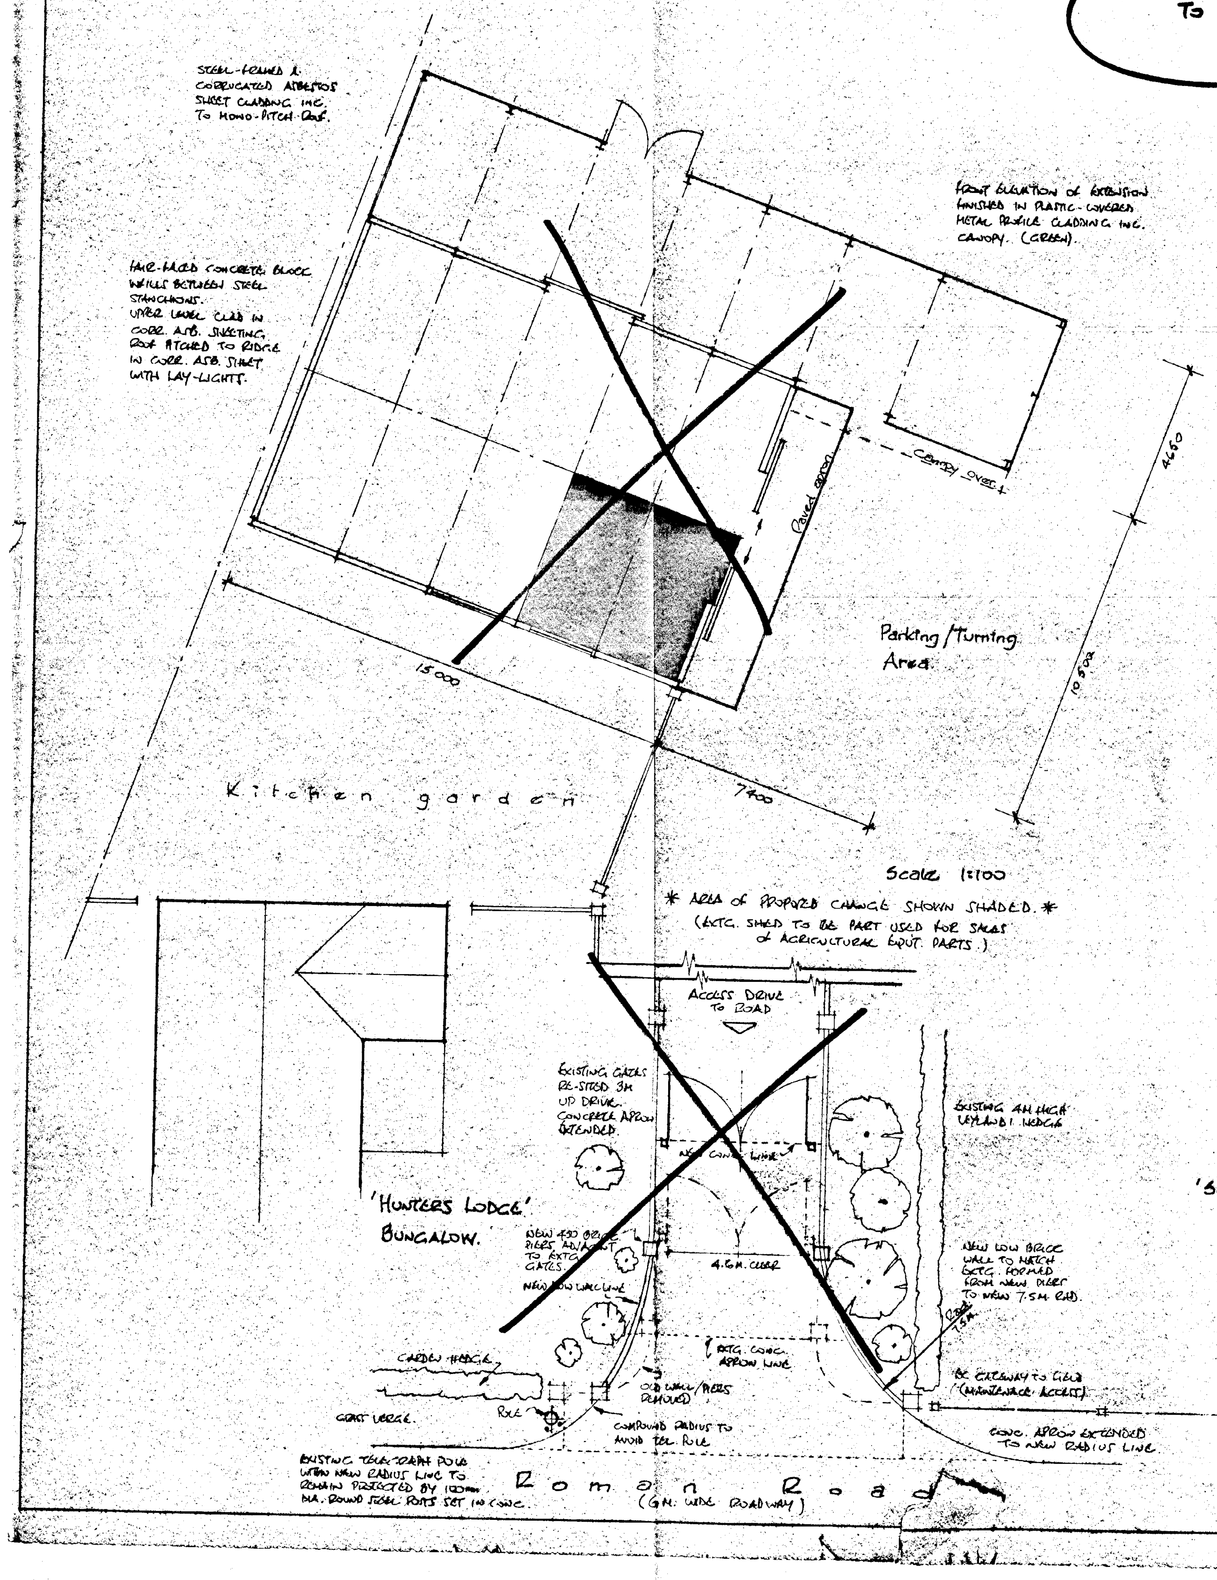

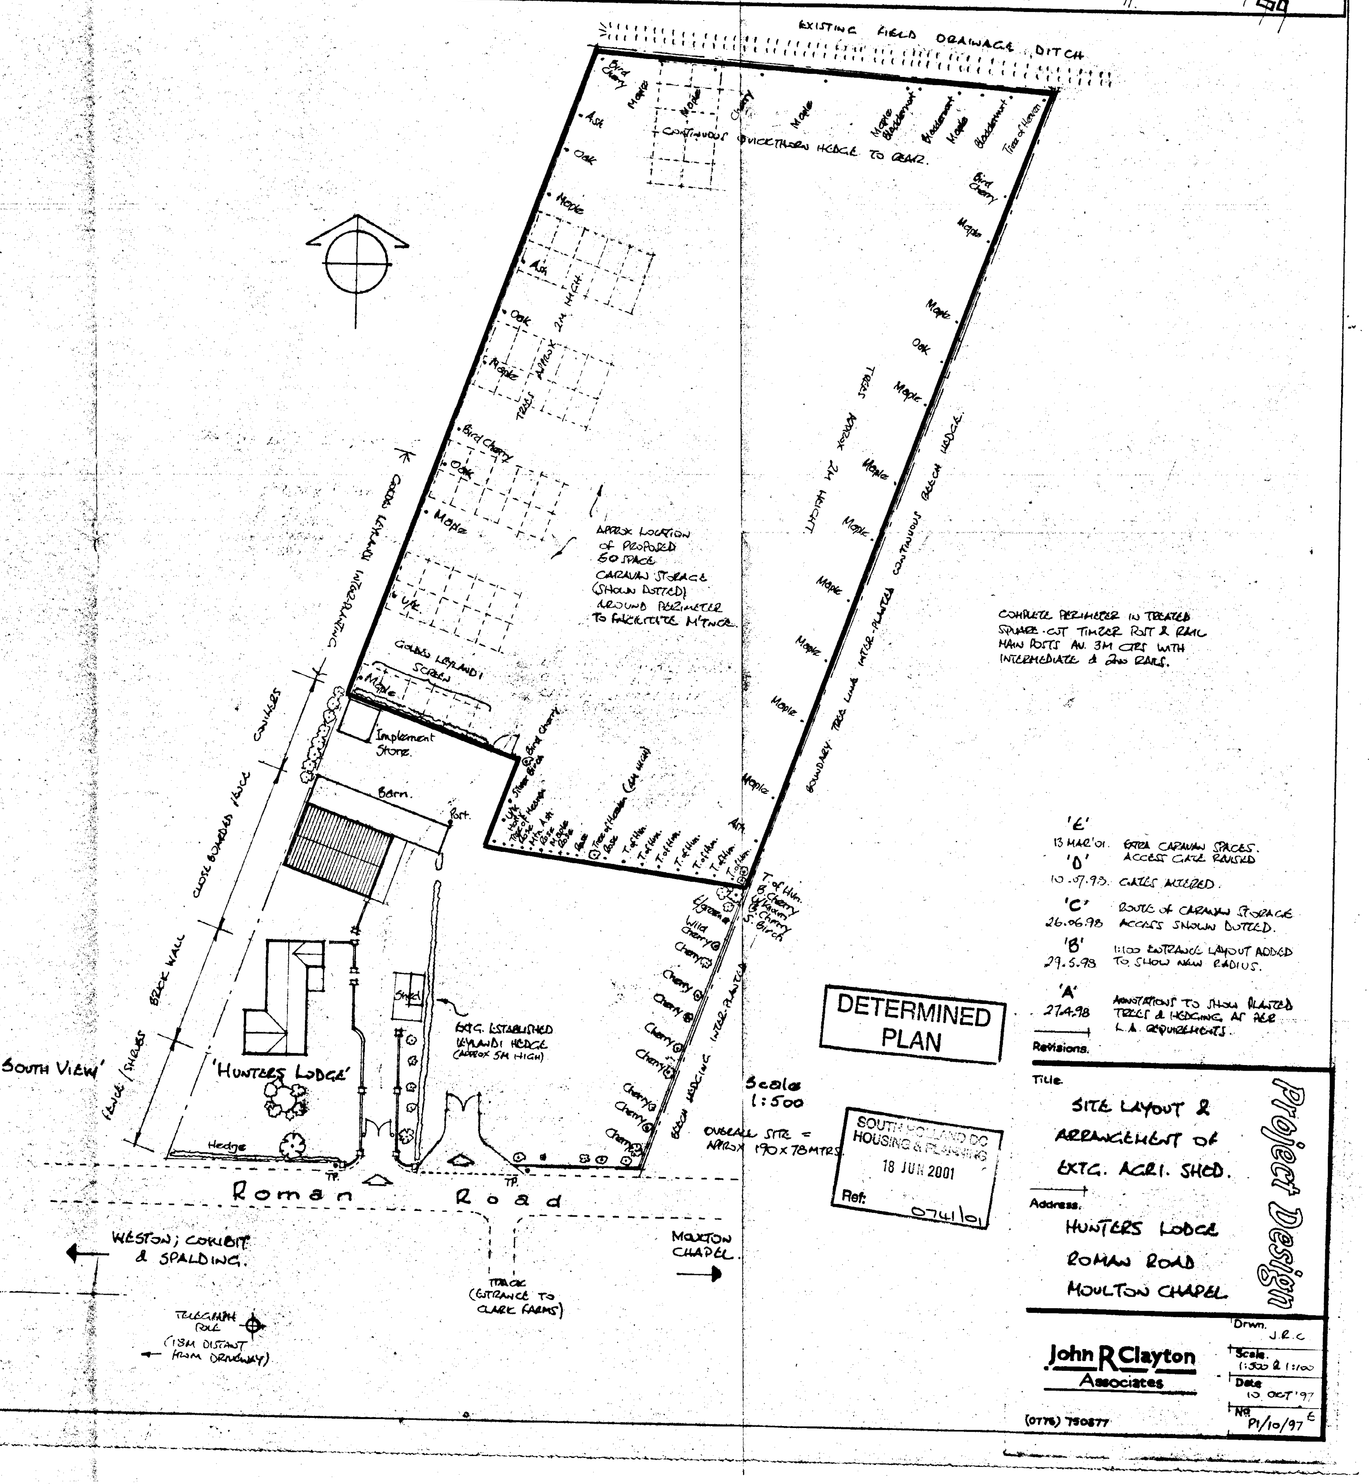

'E' 15 MAR'01. EXTRA CARAVAN SPACES. ACCESS GATE RELOCATED.
'D' 10.9.98. GATES ACCEPTED.
'C' 26.06.98 ROUTE OF CARAVAN STORAGE ACCESS SHOWN DOTTED.
'B' 29.5.98 1:100 ENTRANCE LAYOUT ADDED TO SHOW NEW RADIUS.
'A' 27.4.98 ANNOTATIONS TO SHOW RETAINED TREES & HEDGING AT REAR L.A. REQUIREMENTS.
Revisions.

DETERMINED PLAN

SOUTH HOLLAND DC HOUSING & PLANNING 18 JUN 2001 Ref. 0741/01

Title. SITE LAYOUT & ARRANGEMENT OF EXTG. AGRI. SHED.
Address. HUNTERS LODGE ROMAN ROAD MOULTON CHAPEL

Project Design

John R Clayton Associates
(0778) 750877

Drwn. J.R.C.
Scale. 1:500 & 1:100
Date 15 OCT '97
No. 97/10/97 E