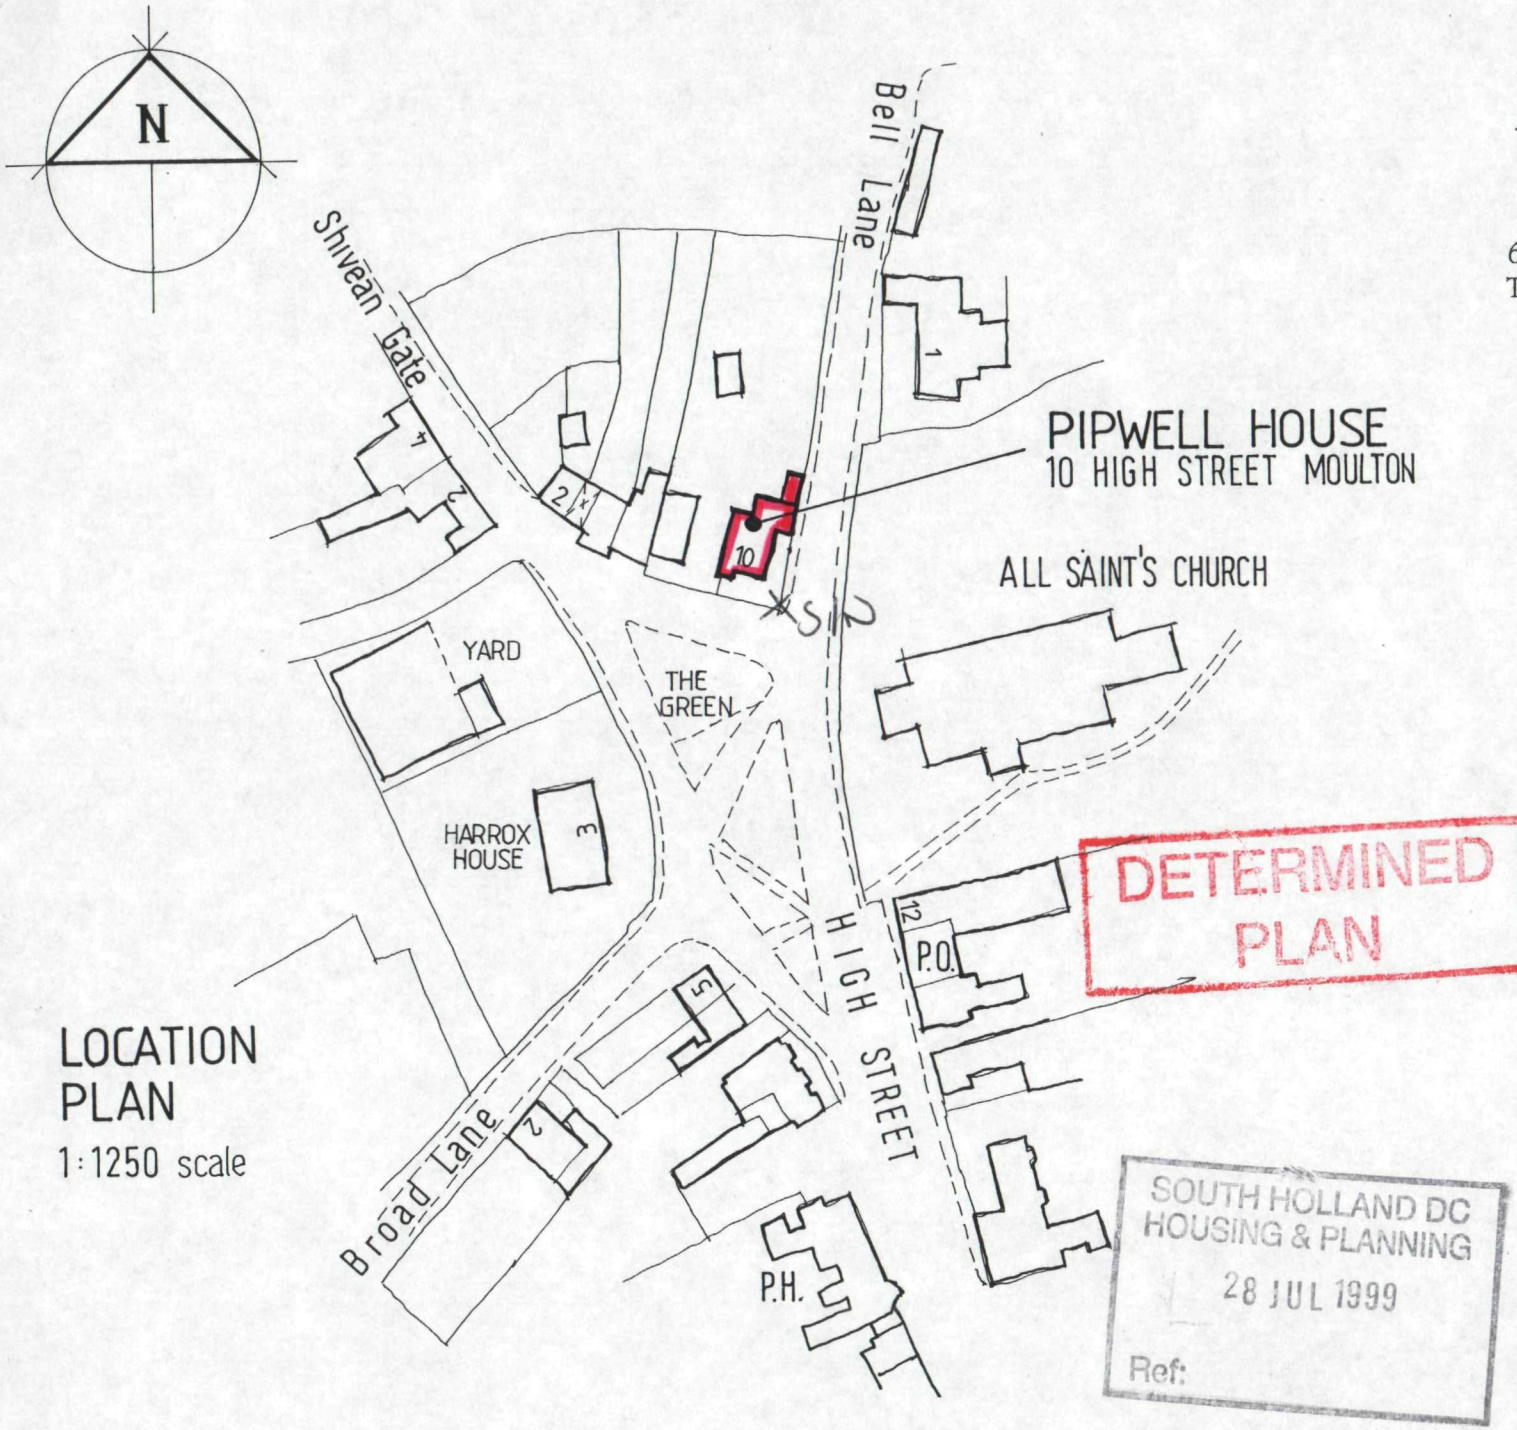


Moulton Design

Planning & Architecture

63 East Cob Gate, Moulton, Lincolnshire PE12 6QJ
Tel / Fax 01406 373307 Principal : Alan J. Finch

LOCATION PLAN

1:1250 scale

PROPOSED REFURBISHMENT & ALTERATIONS

PIPWELL HOUSE
HIGH STREET
MOULTON, LINCS
for Mr. & Mrs. J. BARNETT

alan j finch JULY 1999 990705