

BE RE-INSTATED
drawing




REFURBISHMENT OF REAR PARAPET

existing commons to be replaced by salvaged brickwork
continue walling up to form parapet to match existing
and conceal mineral felt roof construction
all materials to match existing

RECEIVED
PLANNING
25 JUL 1999
Ref: 0749/99

PIPWELL HOUSE
MOULTON

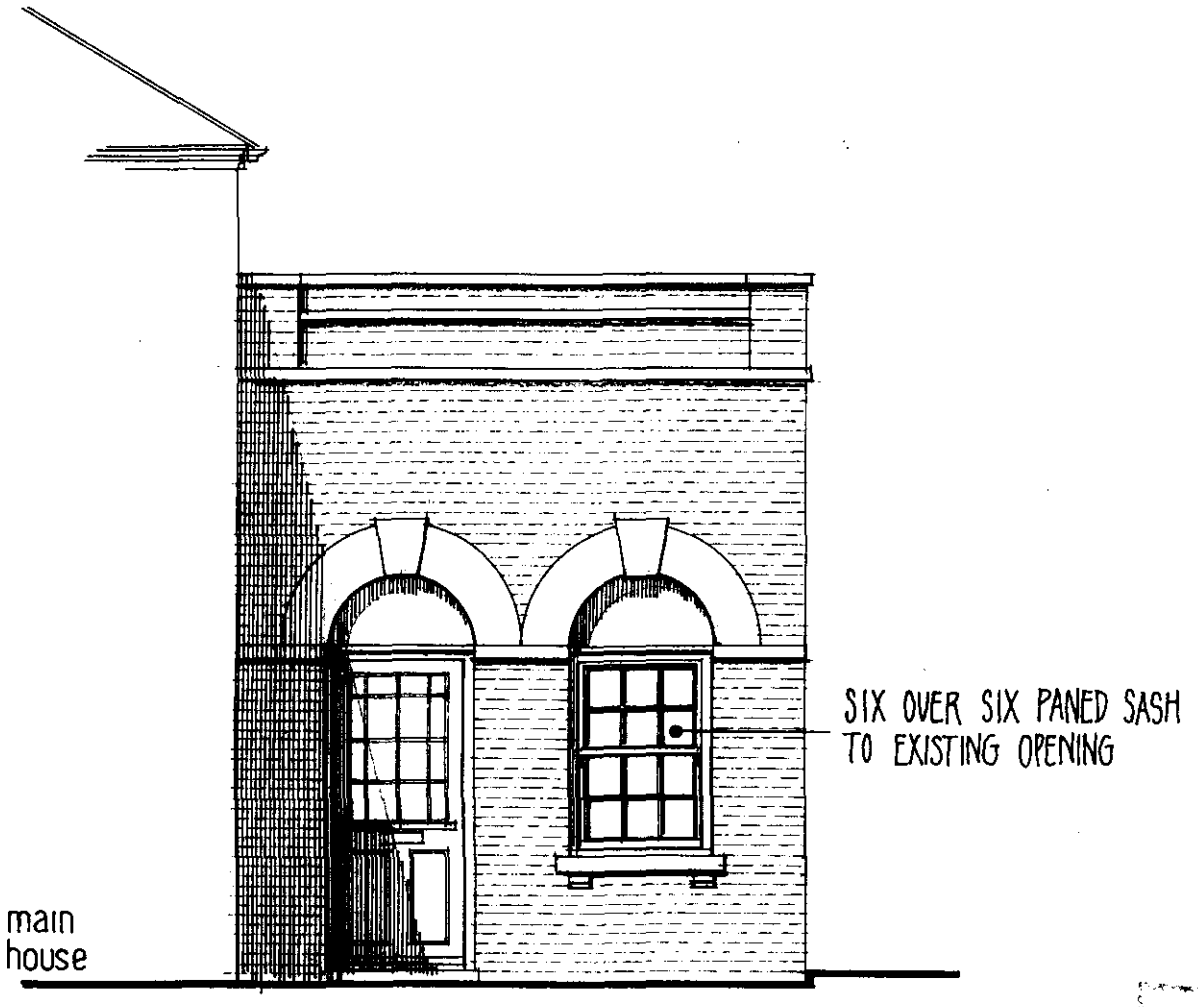

ELEVATION TO RE-INSTATED OPENING

New window to be purpose made preservative treated timber unit
Sections to replicate existing sliding sash windows to house.

07/9/99

PIPWELL HOUSE
MOULTON

external opening
fenestration detail



roof line to be lowered to suit original


brickwork to be taken down and rebuilt



LEAN-TO REBUILD
(as existing)

20 JUL 1999
0769/99

PIPWELL HOUSE
MOULTON

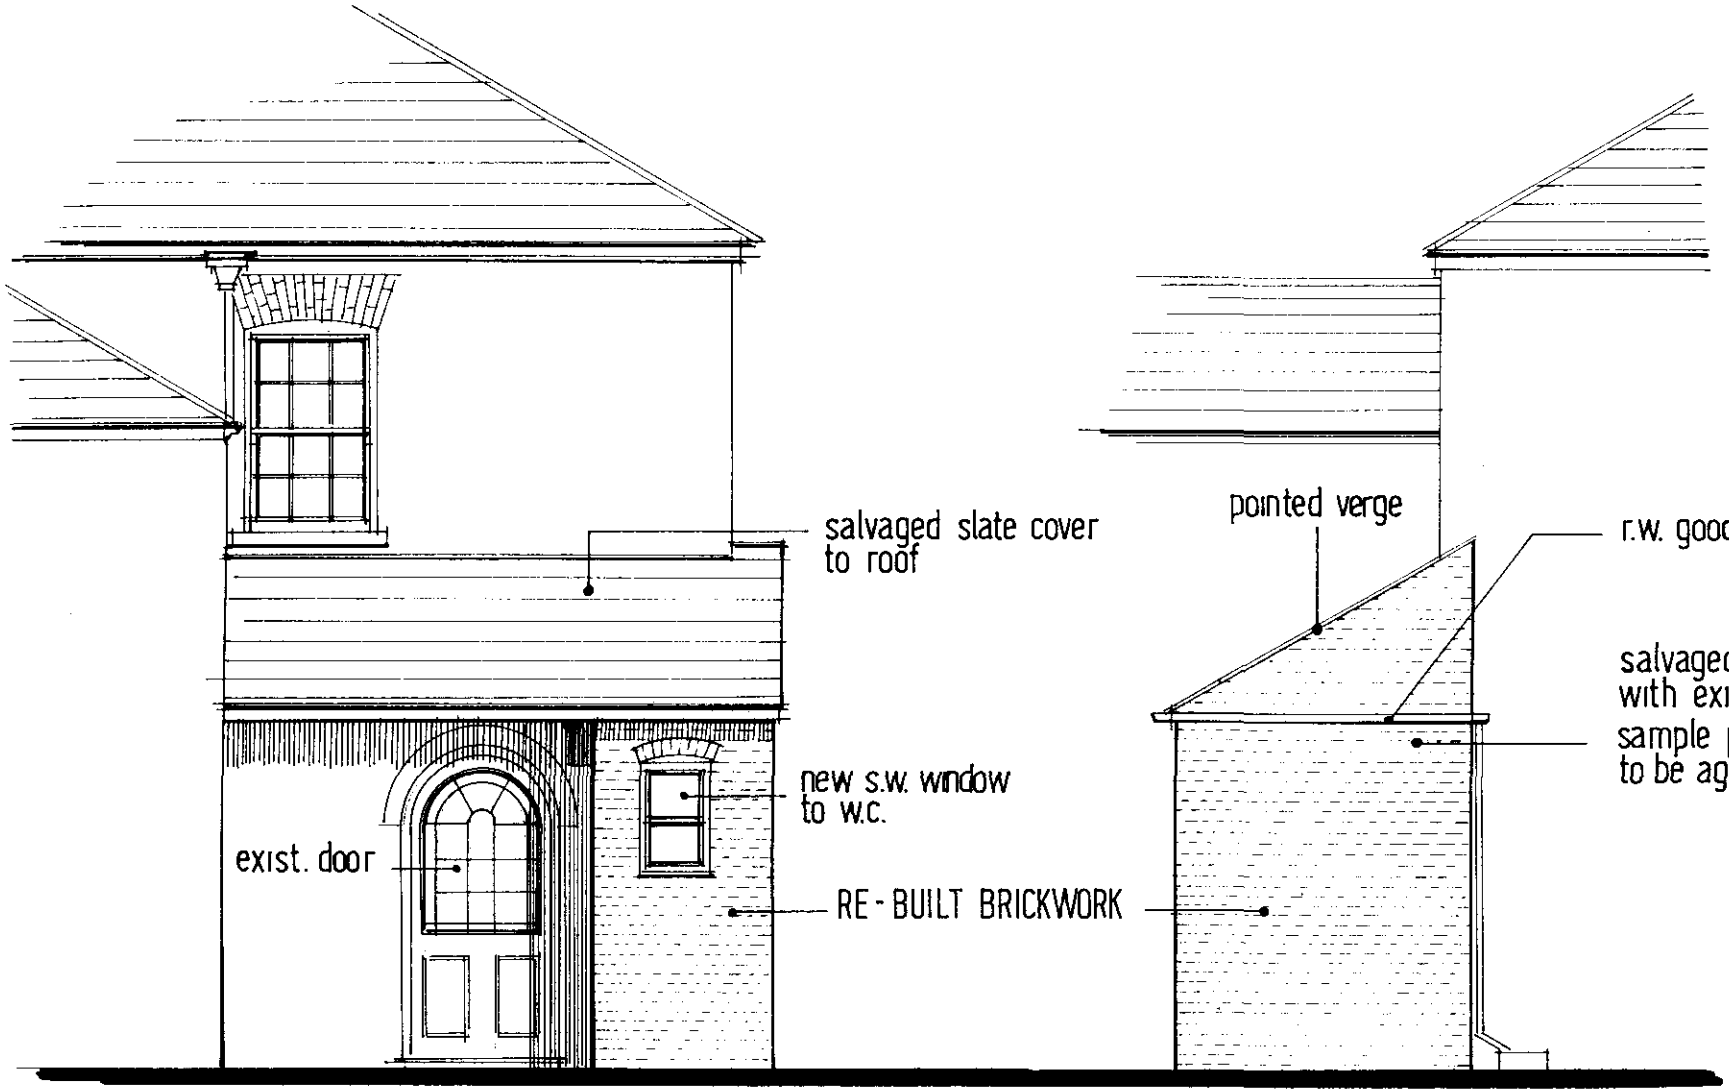


ELEVATION TO RE-BUILT SECTION & RE-ROOFING OVER

SIDE ELEVATION

0749/99


PIPWELL HOUSE
MOULTON

lean-to re-build

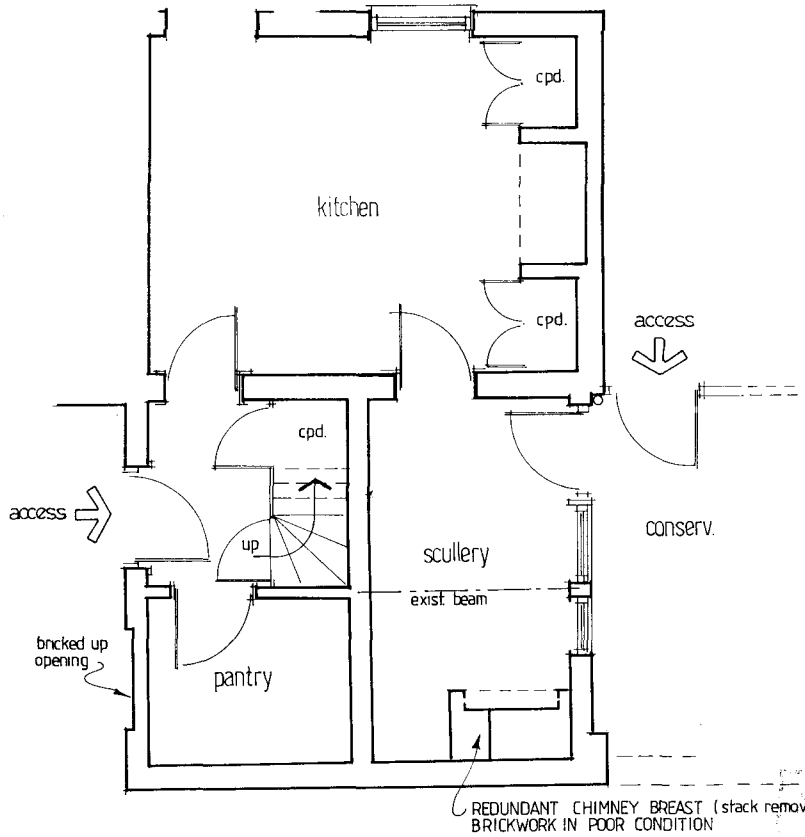

PIPWELL HOUSE
MOULTON
proposed internal alterations
existing layout

0749/99

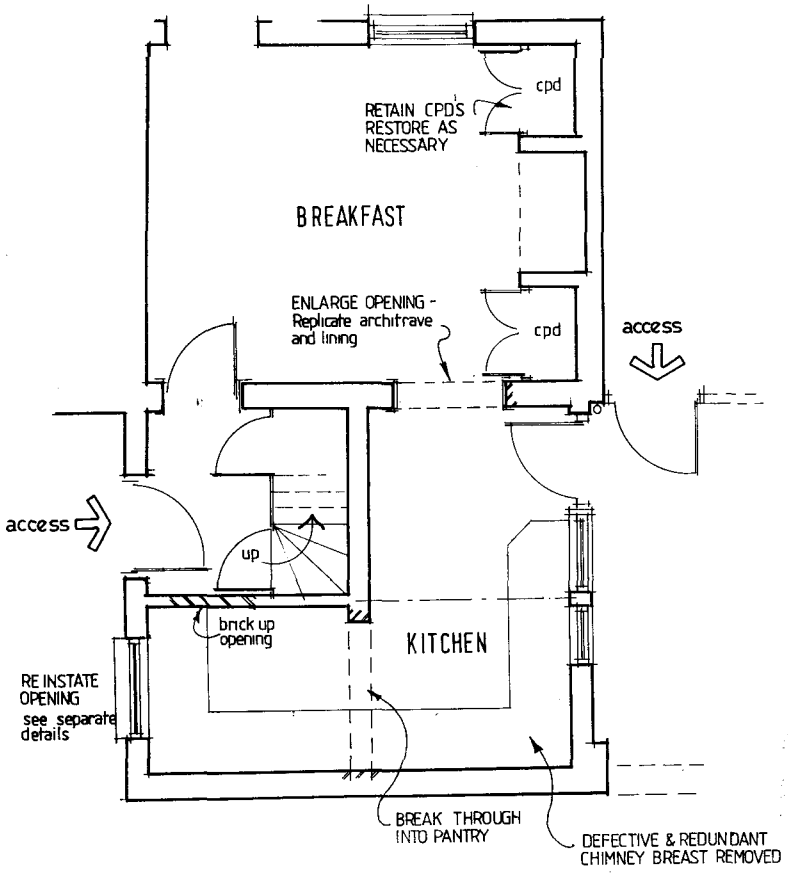

0749/99

PIPWELL HOUSE
MOULTON
proposed internal alterations

proposed layout

1:50 scale