
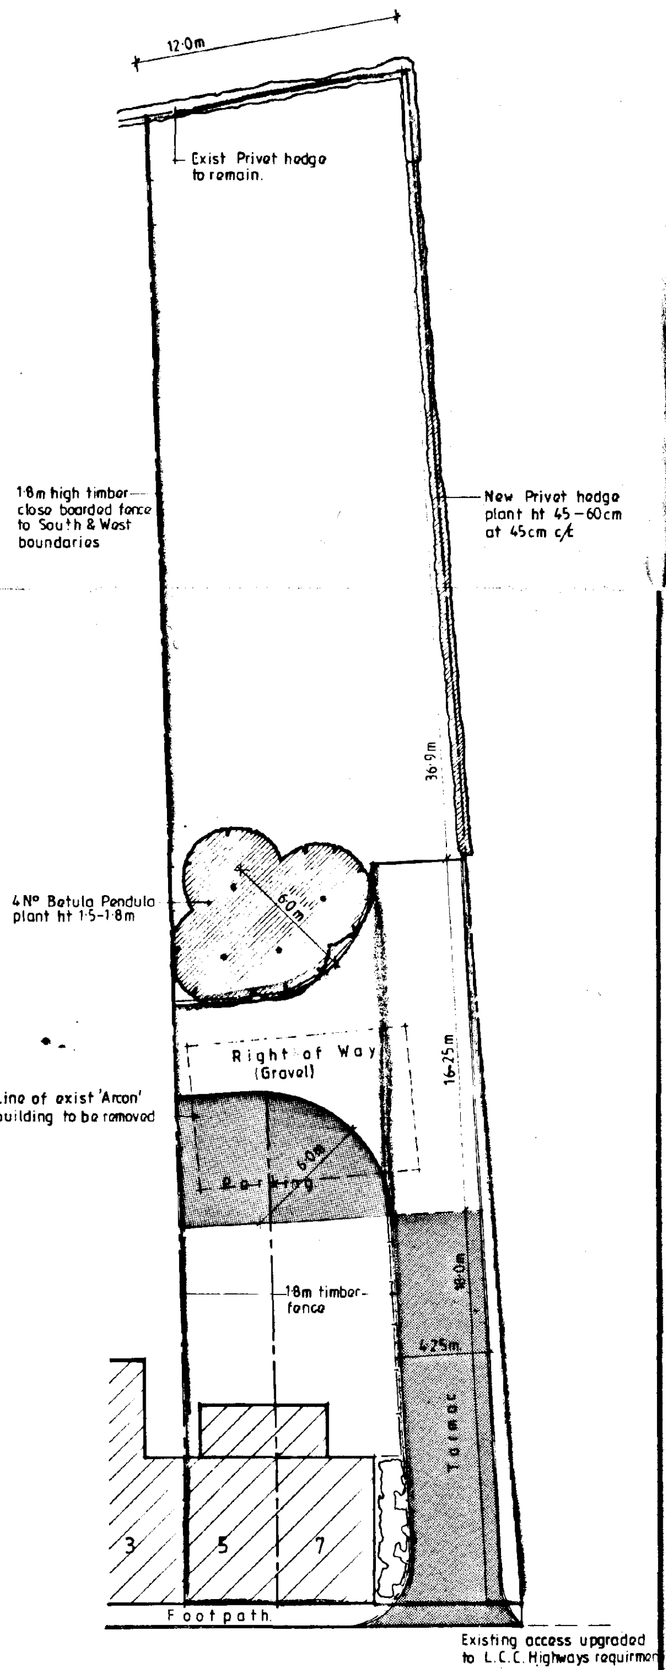


Pipwell Gate

Block Plan.

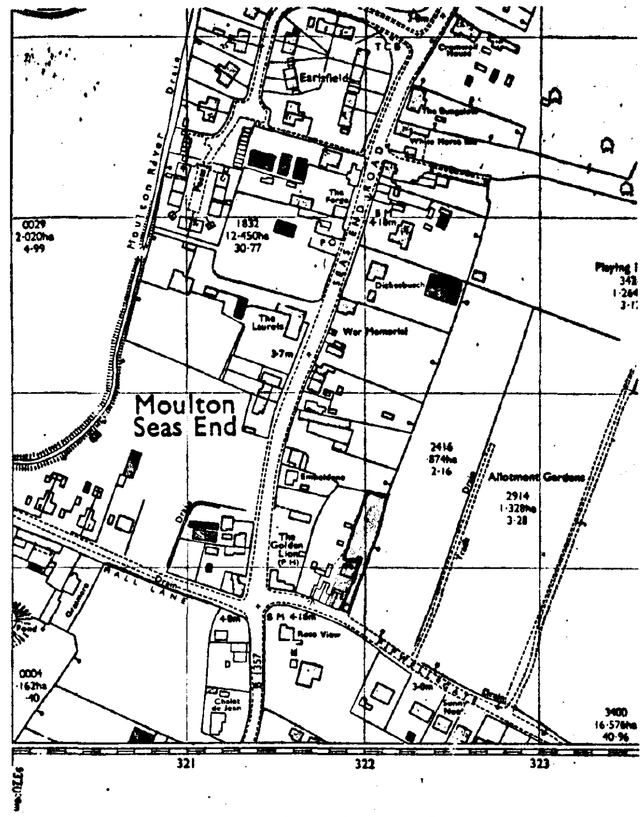

Location Plan 1:2500

Location plan amended with consent of J. Cooper 25/8.

SOUTH ... DISTRICT COUNCIL
PLAN ...
02 AUG 1994
REF 0761/94

DETERMINED PLAN

COOPER ARCHITECTURAL DESIGN
BRONAVON HOCKLESGATE
FLEET SPALDING LINCS PE12 8LF
TEL: 0406 422762

client
MR I. PITE

project
PROPOSED BUILDING PLOT FOR SINGLE STOREY DWELLING.
REAR OF 5-7 PIPWELL GATE,
MOULTON SEAS END,
SPALDING,
LINC'S.

drawing
BLOCK LOCATION PLAN

scale	drawing no.
1:200	
date	drawn
JULY 94	