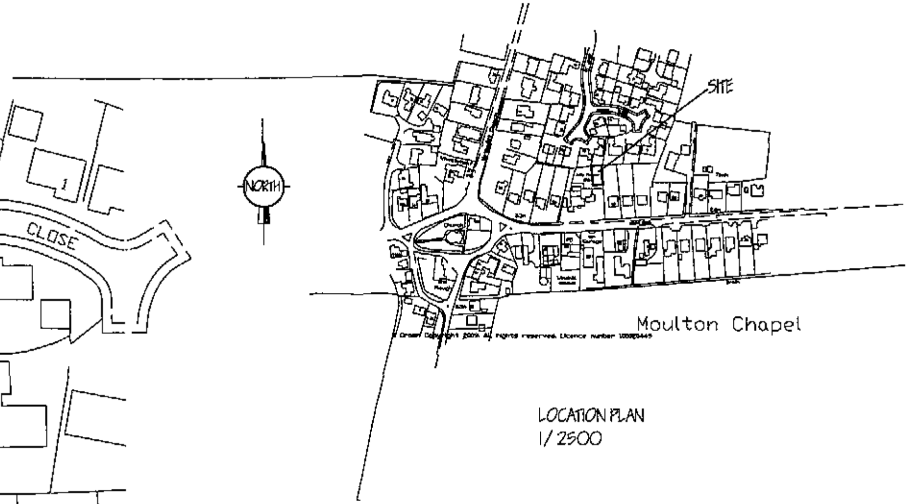

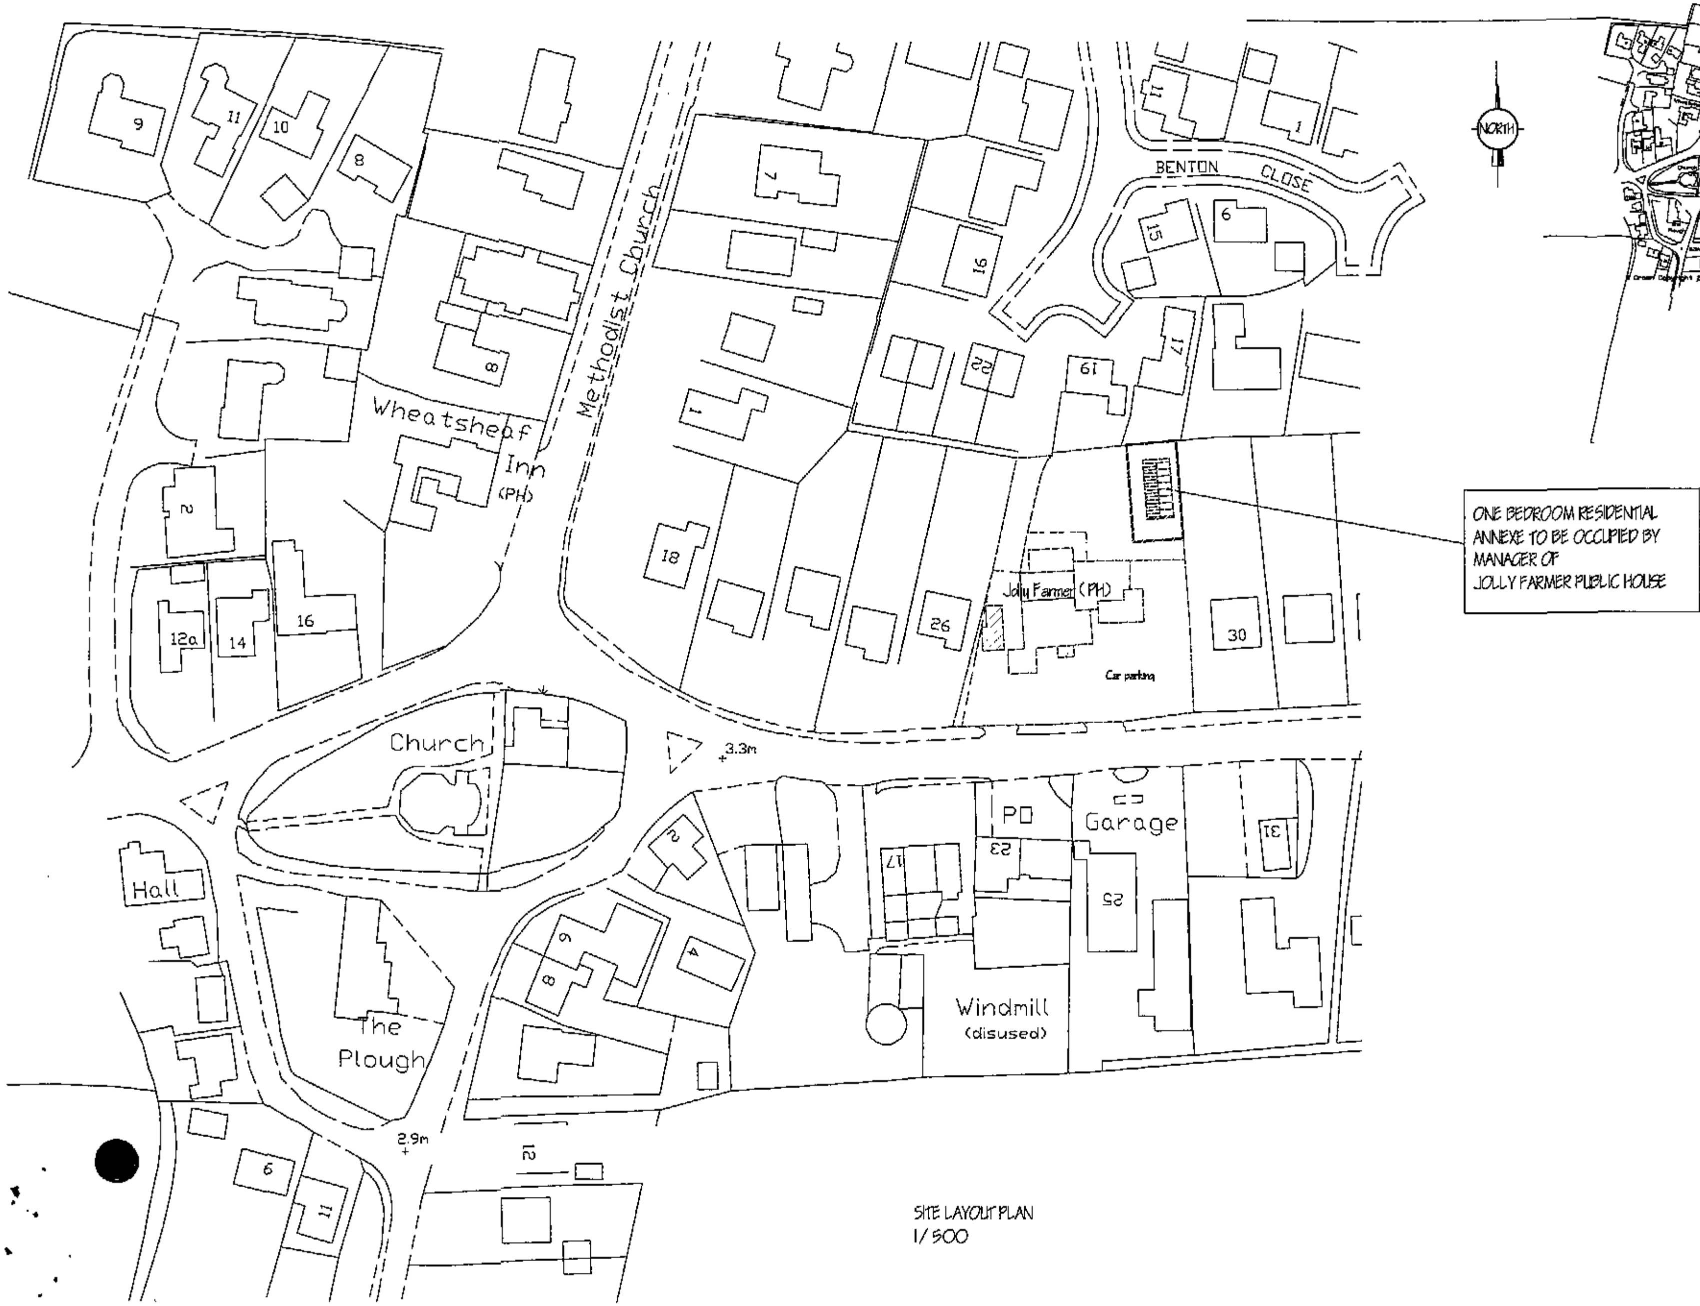

SITE LAYOUT PLAN
1/ 500

G. R. MERCHANT LTD.
I.ENG AMICE FIWO

ARCHITECTURAL, STRUCTURAL AND LAND DRAINAGE CONSULTANTS

4 Wrights Mews
12A Park Road, Holbeach,
Spalding, Lincs.

Project: RESIDENTIAL ANNEXE. JOLLY FARMER PUBLIC HOUSE. ROMAN ROAD. MOULTON CHAPEL. SPALDING. LINC'S.

Client: MR. & MRS. J. TICKNER.

Drawing: LOCATION & SITE LAYOUT PLANS.

Job Ref.	Drawing No.
2007-09.	01.
Date	**Drawn**
JLLY '09.	GRM.

Scales: AS INDICATED.

DO NOT SCALE FROM THIS DRAWING.