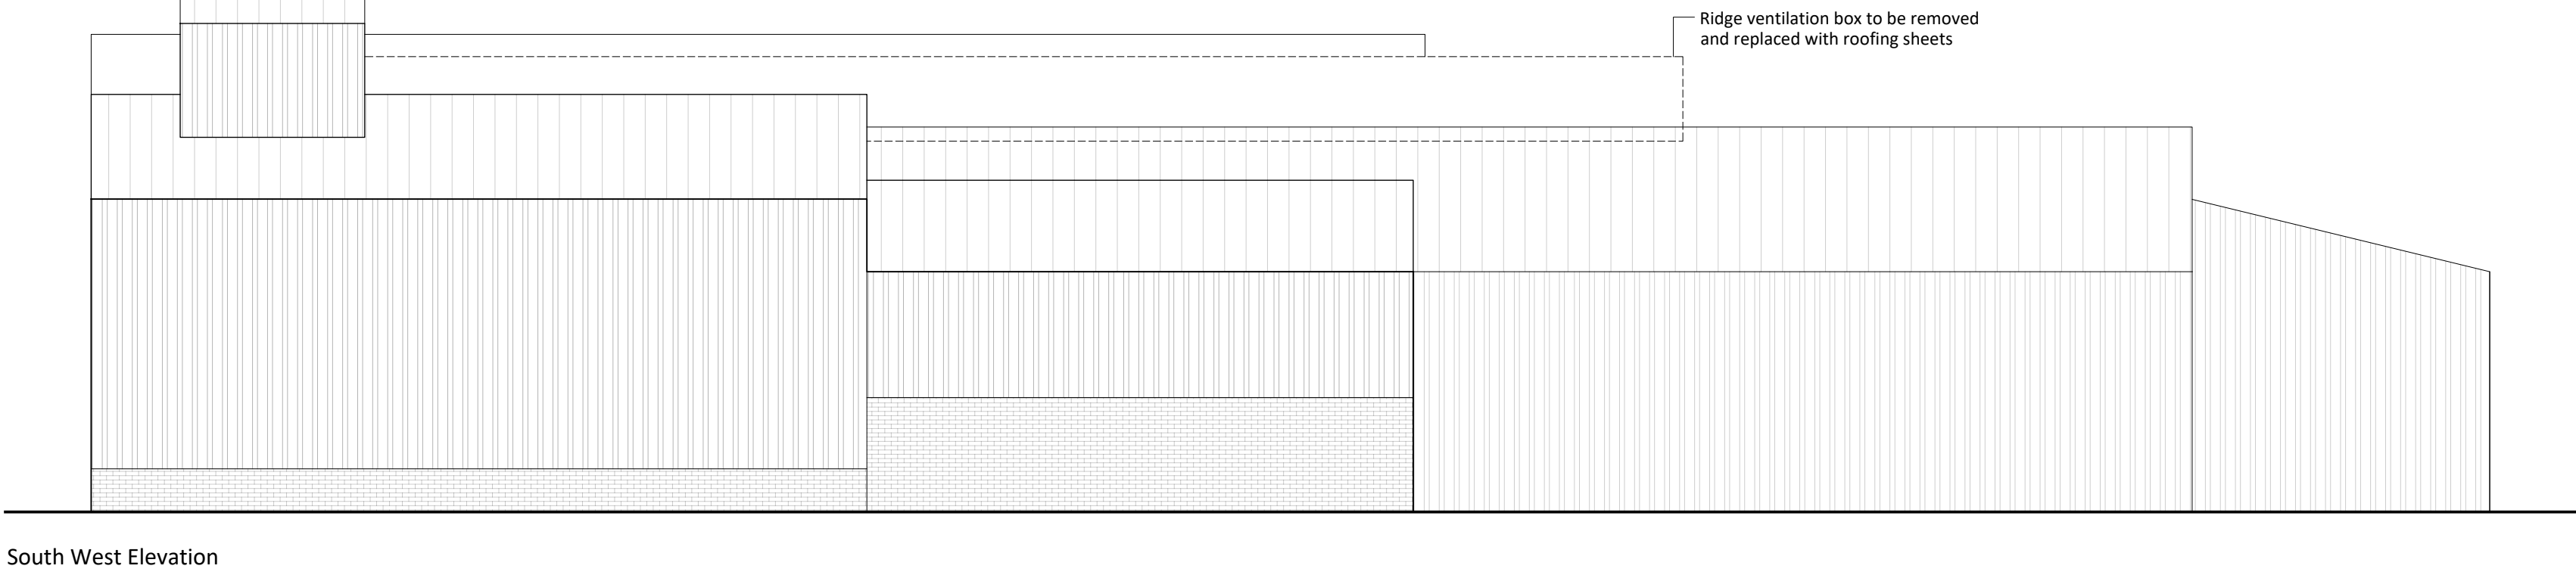
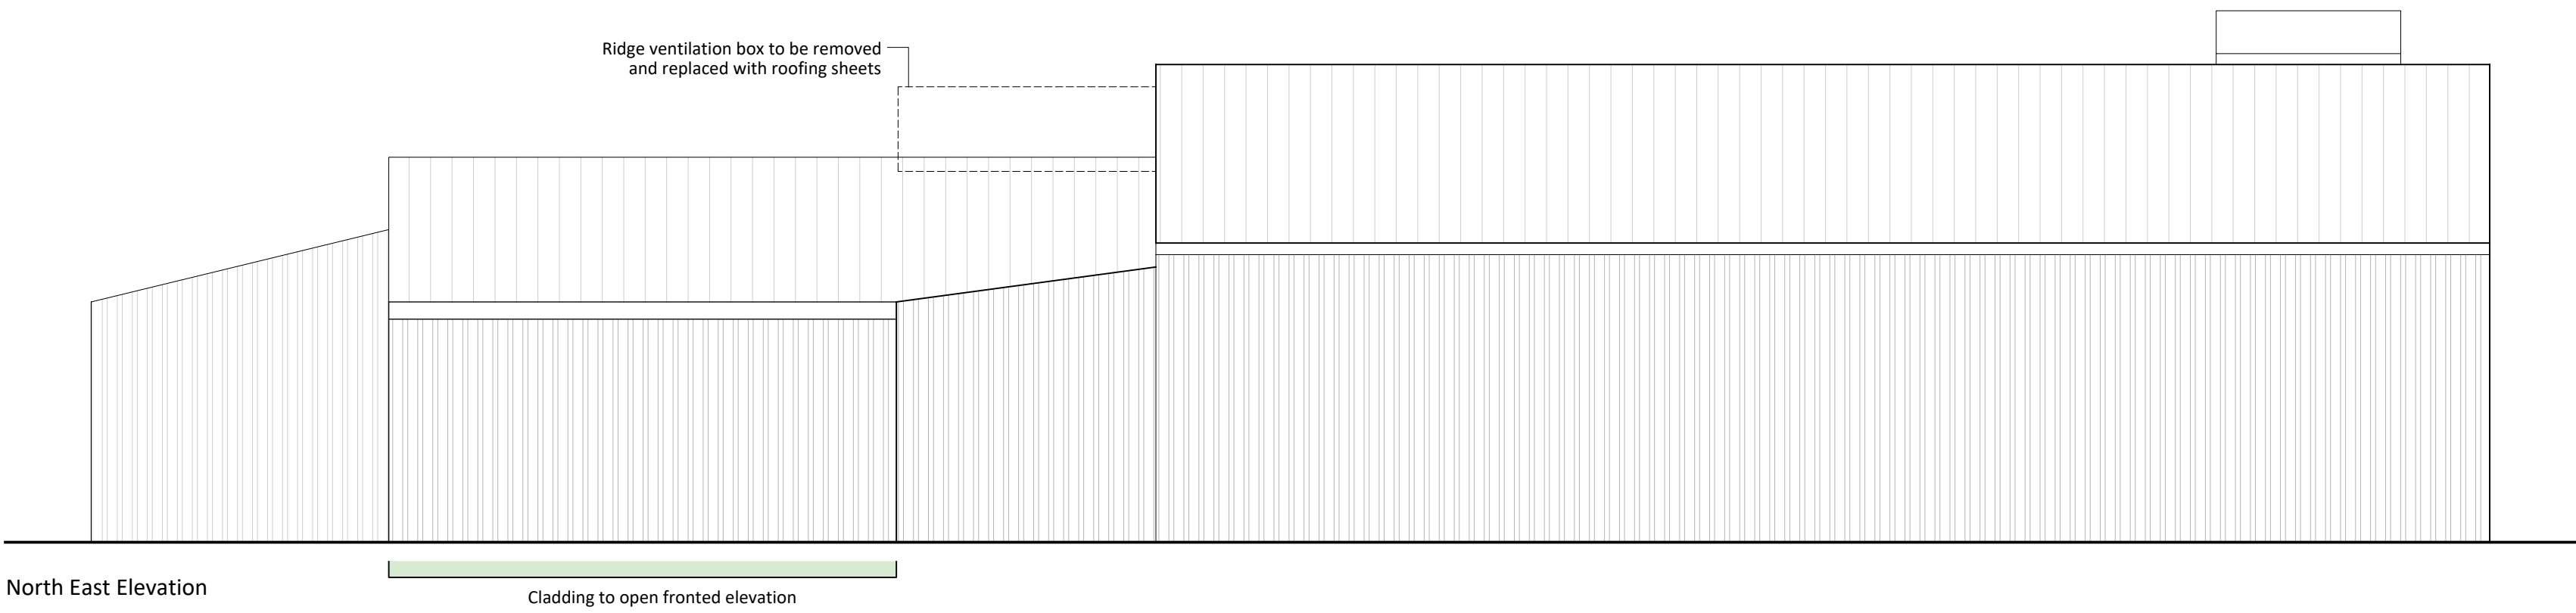


Notes

Copyright
© Robert Doughty Consultancy Limited.
All rights described in the Copyright, Designs and Patents Act 1988 have been asserted.

Ordnance Survey Map
© Crown Copyright. OS Licence No: AR 100010613.

Dimensions
All dimensions shown are for the purposes of obtaining the relevant planning permission only.

CDM 2015
This drawing is for illustrative purposes and/or obtaining the relevant planning permission only. It should not be used for construction and accordingly, risk identification under the Construction (Design & Management) Regulations 2015 has not been undertaken.



Rev	Description	Date
-----	-------------	------

rdc

Robert Doughty Consultancy

32 High Street, Helpingham
Sleaford, Lincolnshire, NG34 0RA

Tel: 01529 421646
Email: admin@rdc-landplan.co.uk
Web: www.rdc-landplan.co.uk

Client F Dring & Sons Ltd		
Project High Road Moulton, Whaplode		
Drawing Shed 2 - Proposed Plans & Elevations		
Scale @ A1 1: 100		Date 16/02/23
Drawn By WW		Checked By LMS
Job Number 1539-1	Status PL	Purpose of Issue Planning
Drawing No. 1539-1_PL_GA07		Rev -