
1:500 SCALE BAR (m)

0 5 10 15 20 25 30 35 40 45 50

N

W E

S

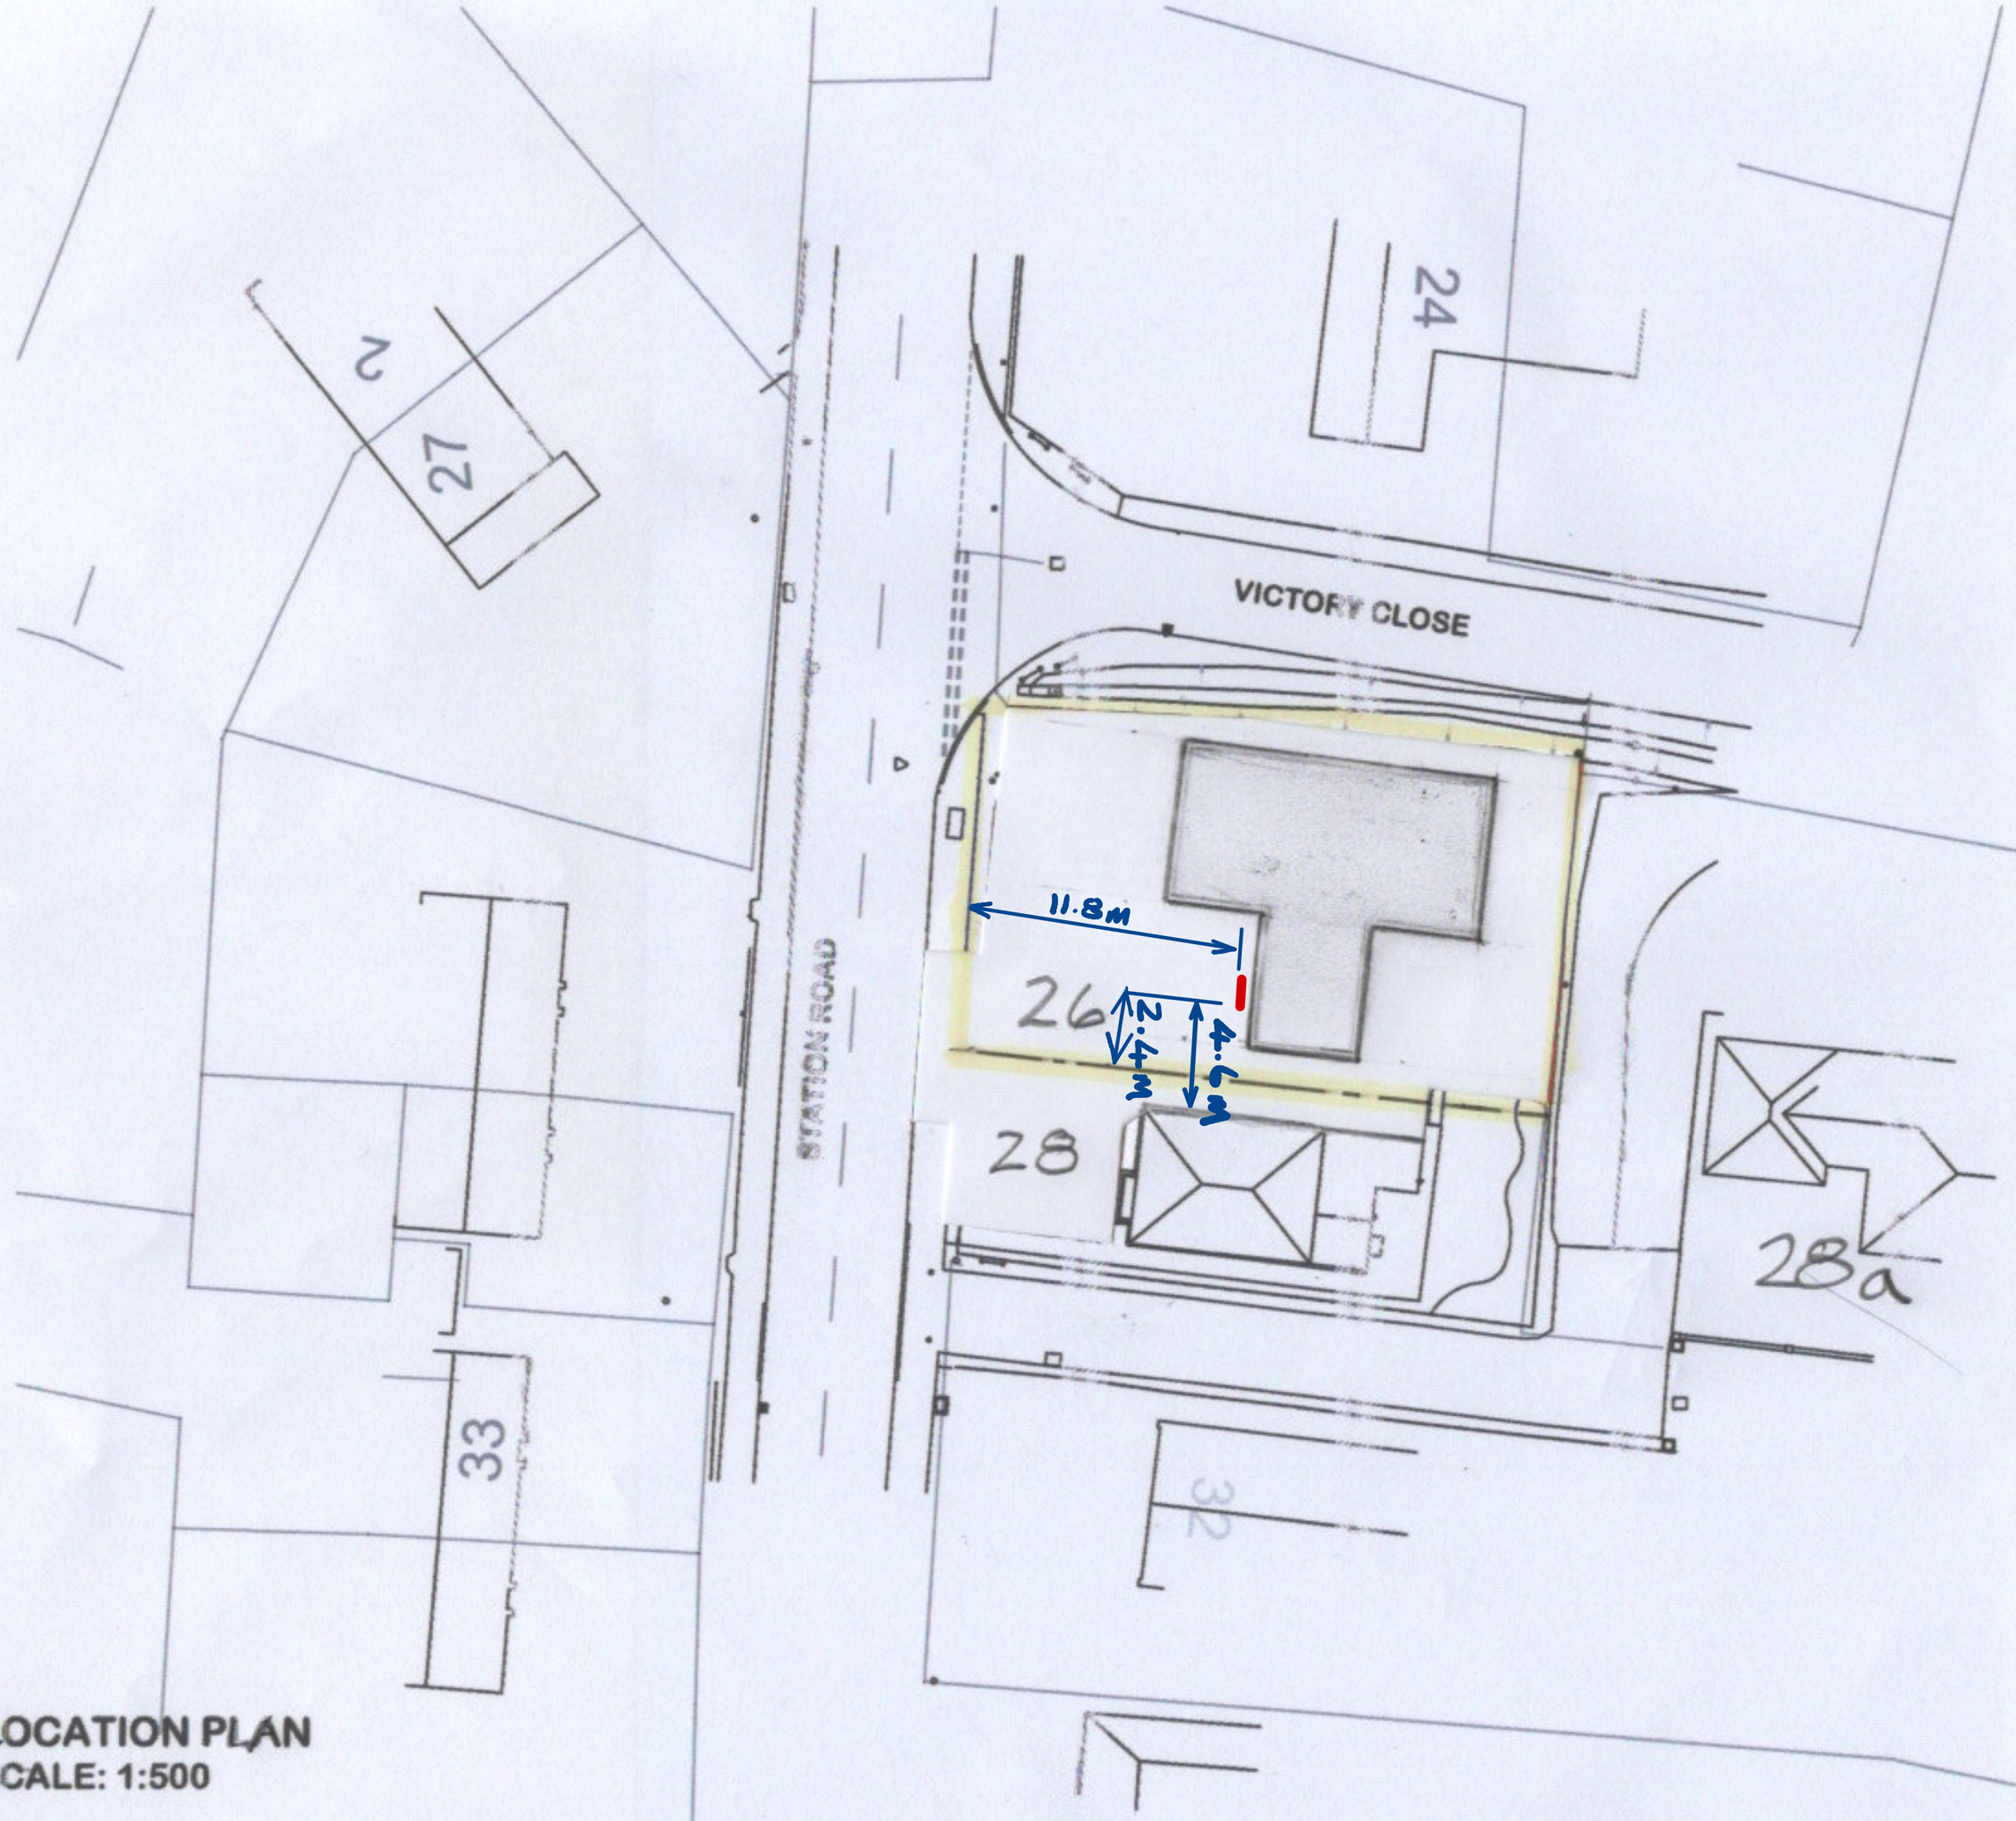

LOCATION PLAN
SCALE: 1:500

BLOCK PLAN
26/28 STATION ROAD
MOULTON
PE12 6QE
MR & MRS RAINS

– ASHP

APPLICANT:
MR DAVID RAINS
16.09.24 REV 3