
REF: H13-0764-24 11.09.24

26, STATION ROAD, SPALDING, LINCOLNSHIRE, PE12 6QE

UPRN: 10094356947 **HMLR Title No:**

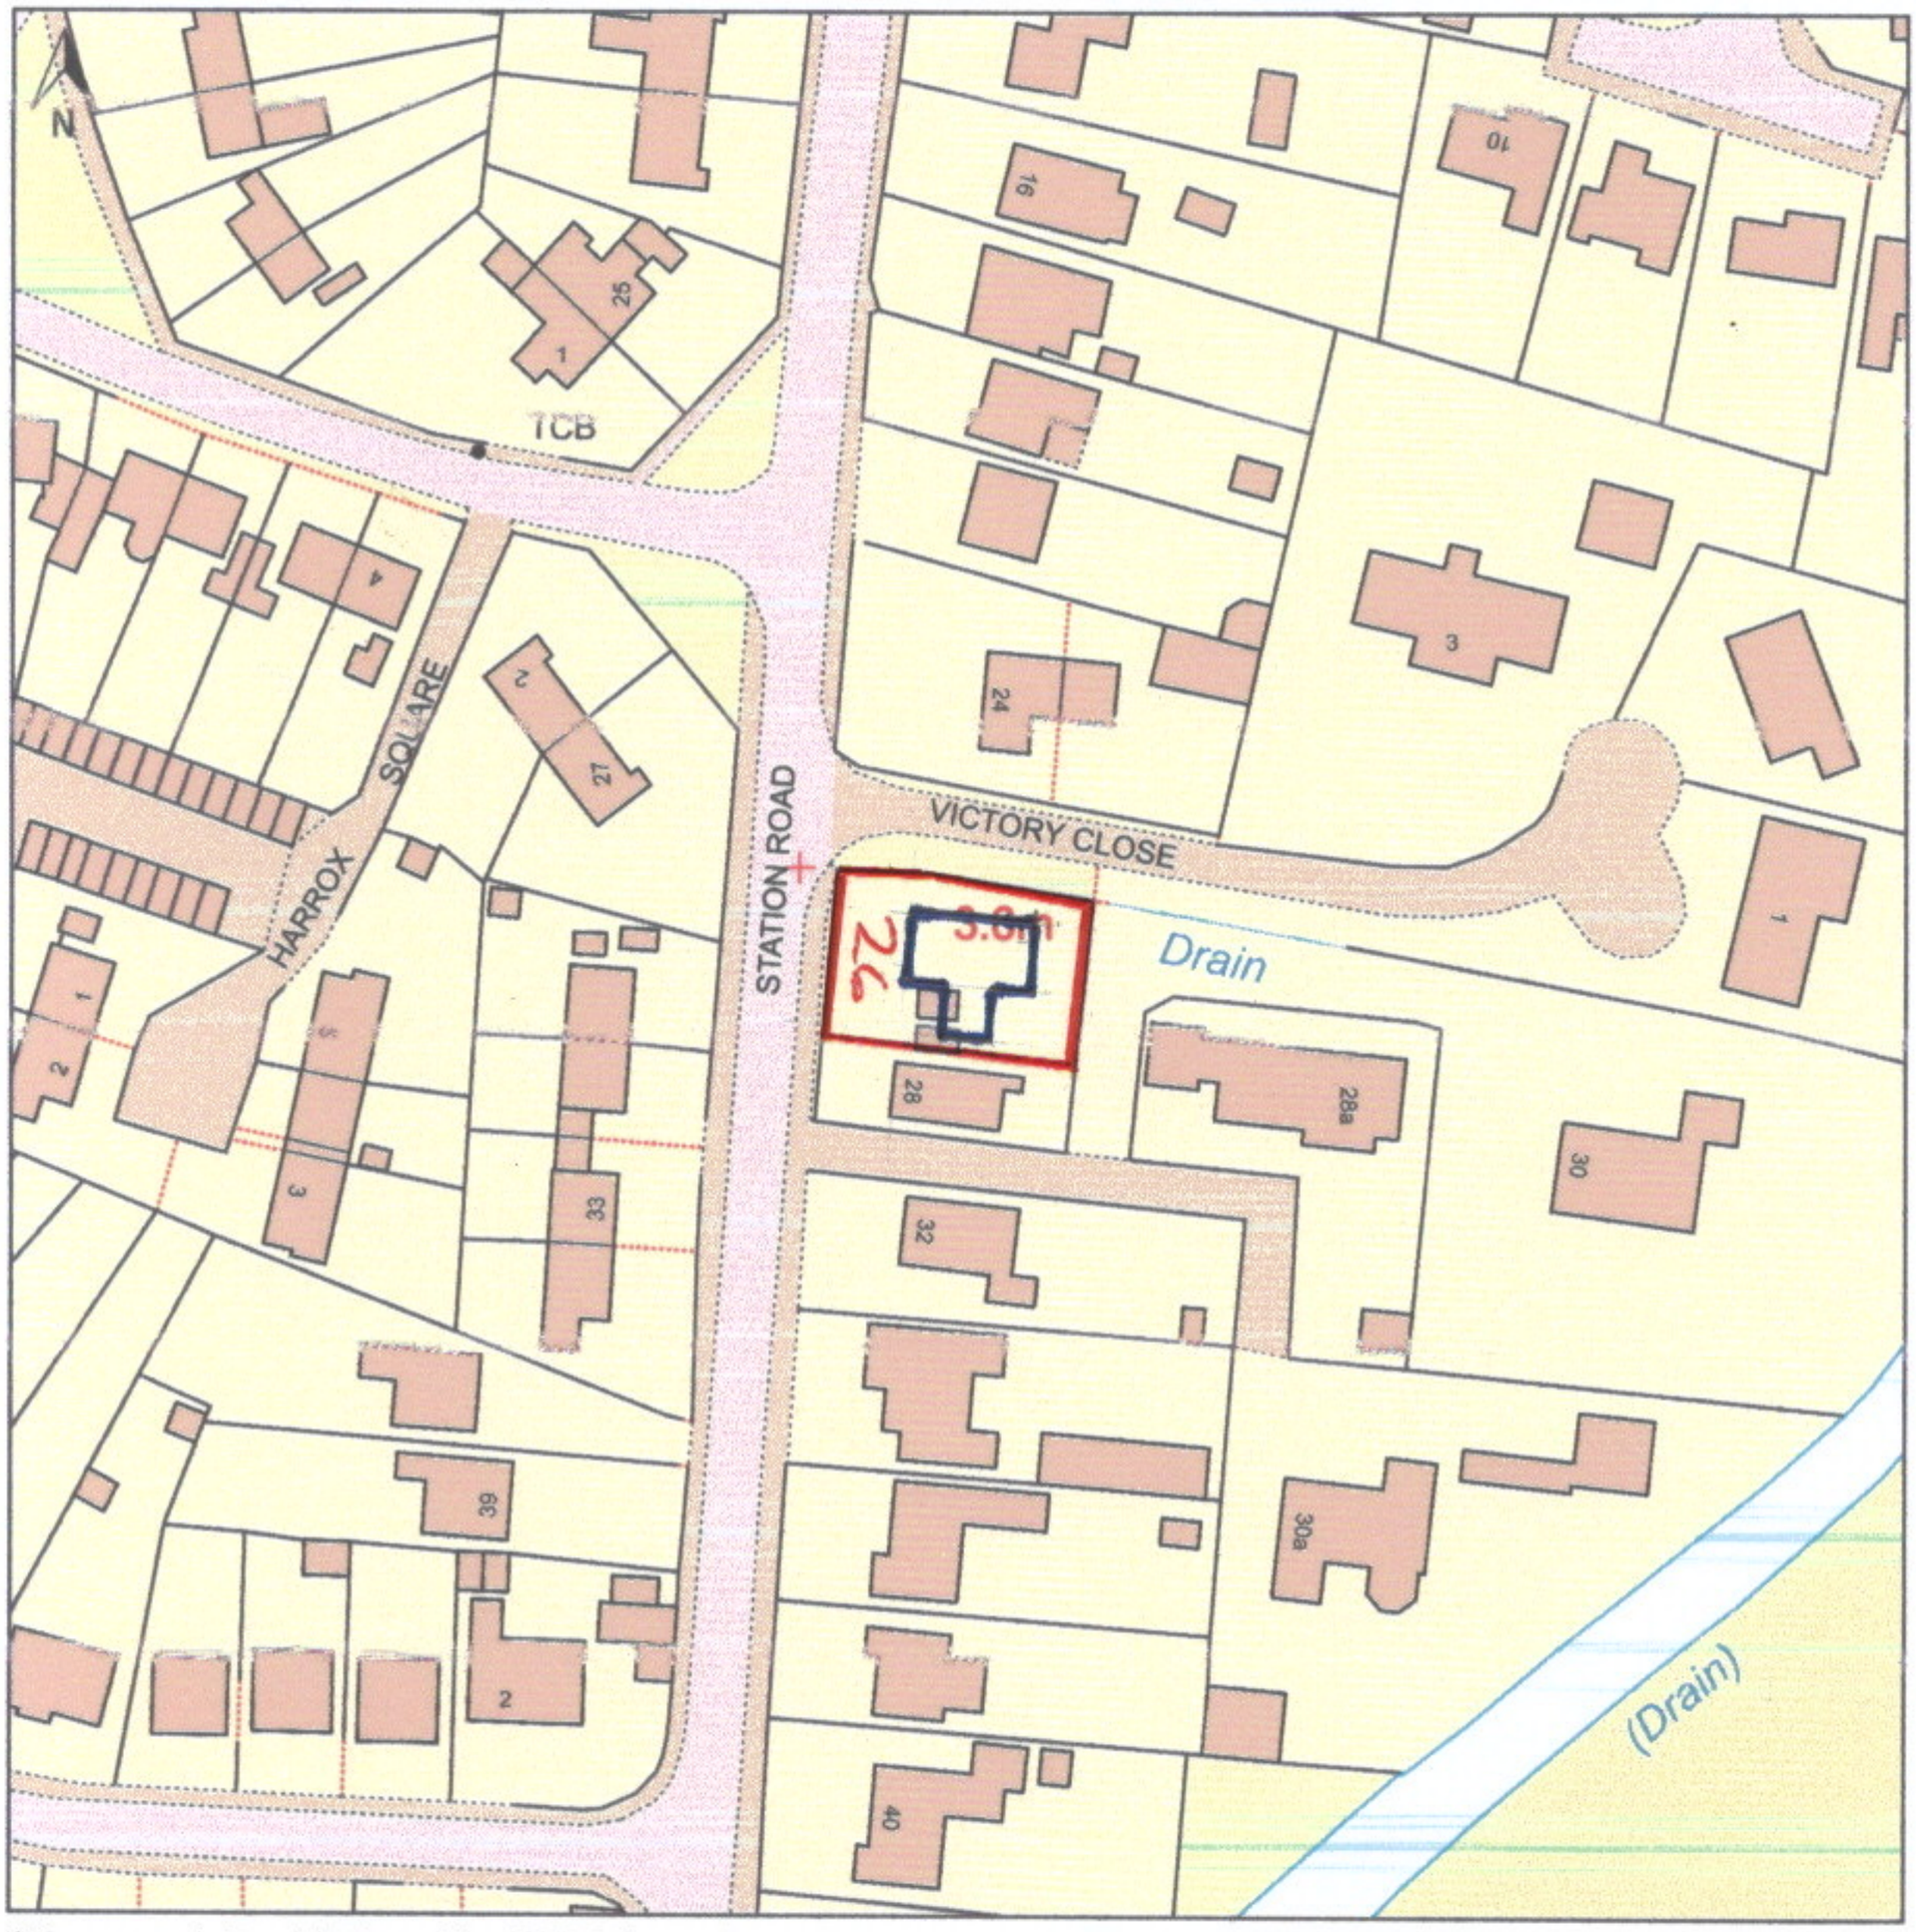

© Crown copyright and database rights, 2024. Ordnance Survey
0100031673 Created using Plans by Emapsite

0m 20m 40m 60m 80m 100m

Scale: 1:1250 **Paper Size: A4**

Notes:

26 is in the garden of number 28 to the north

Partner

EMAPSITE™ PLANS