


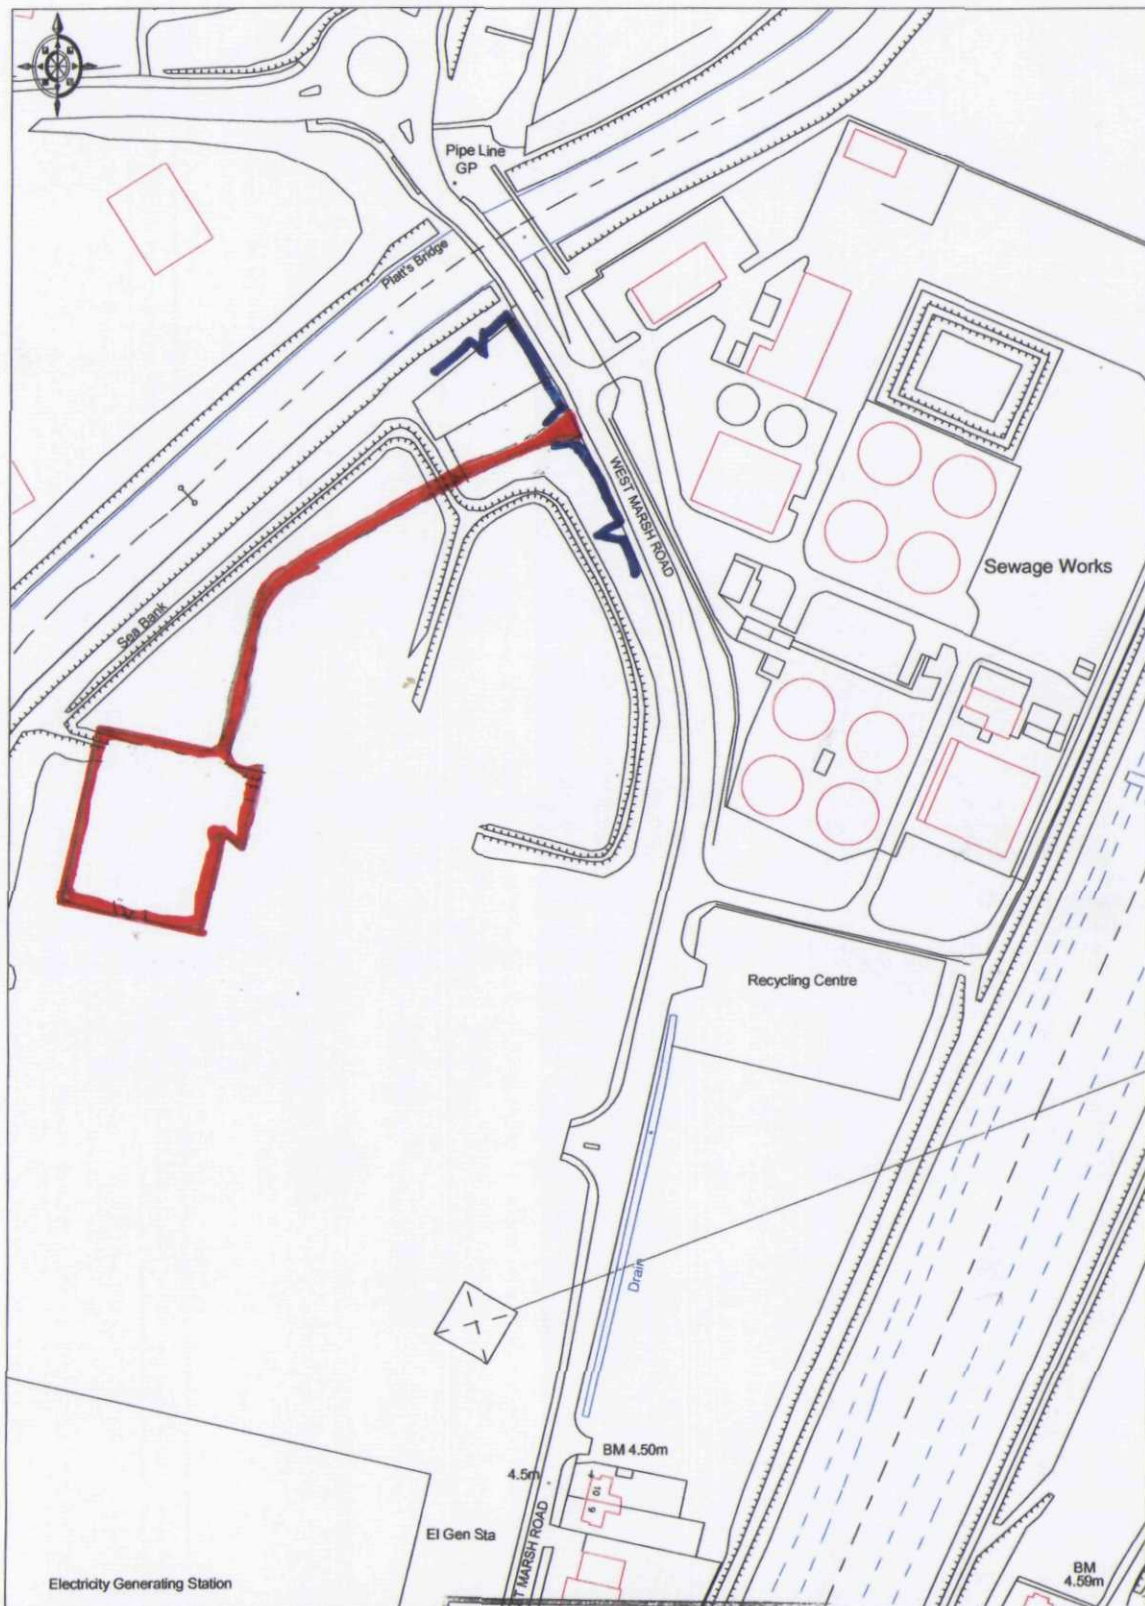

Ordnance
Survey

© Crown copyright 2004. All rights reserved. Licence Number: 00020449. Survey Scale - 1:2500 Plotted Scale - 1:2500

SHDC
Planning & Development

10 JUN 2004

Ref: 0768/04

**DETERMINED
PLAN**