


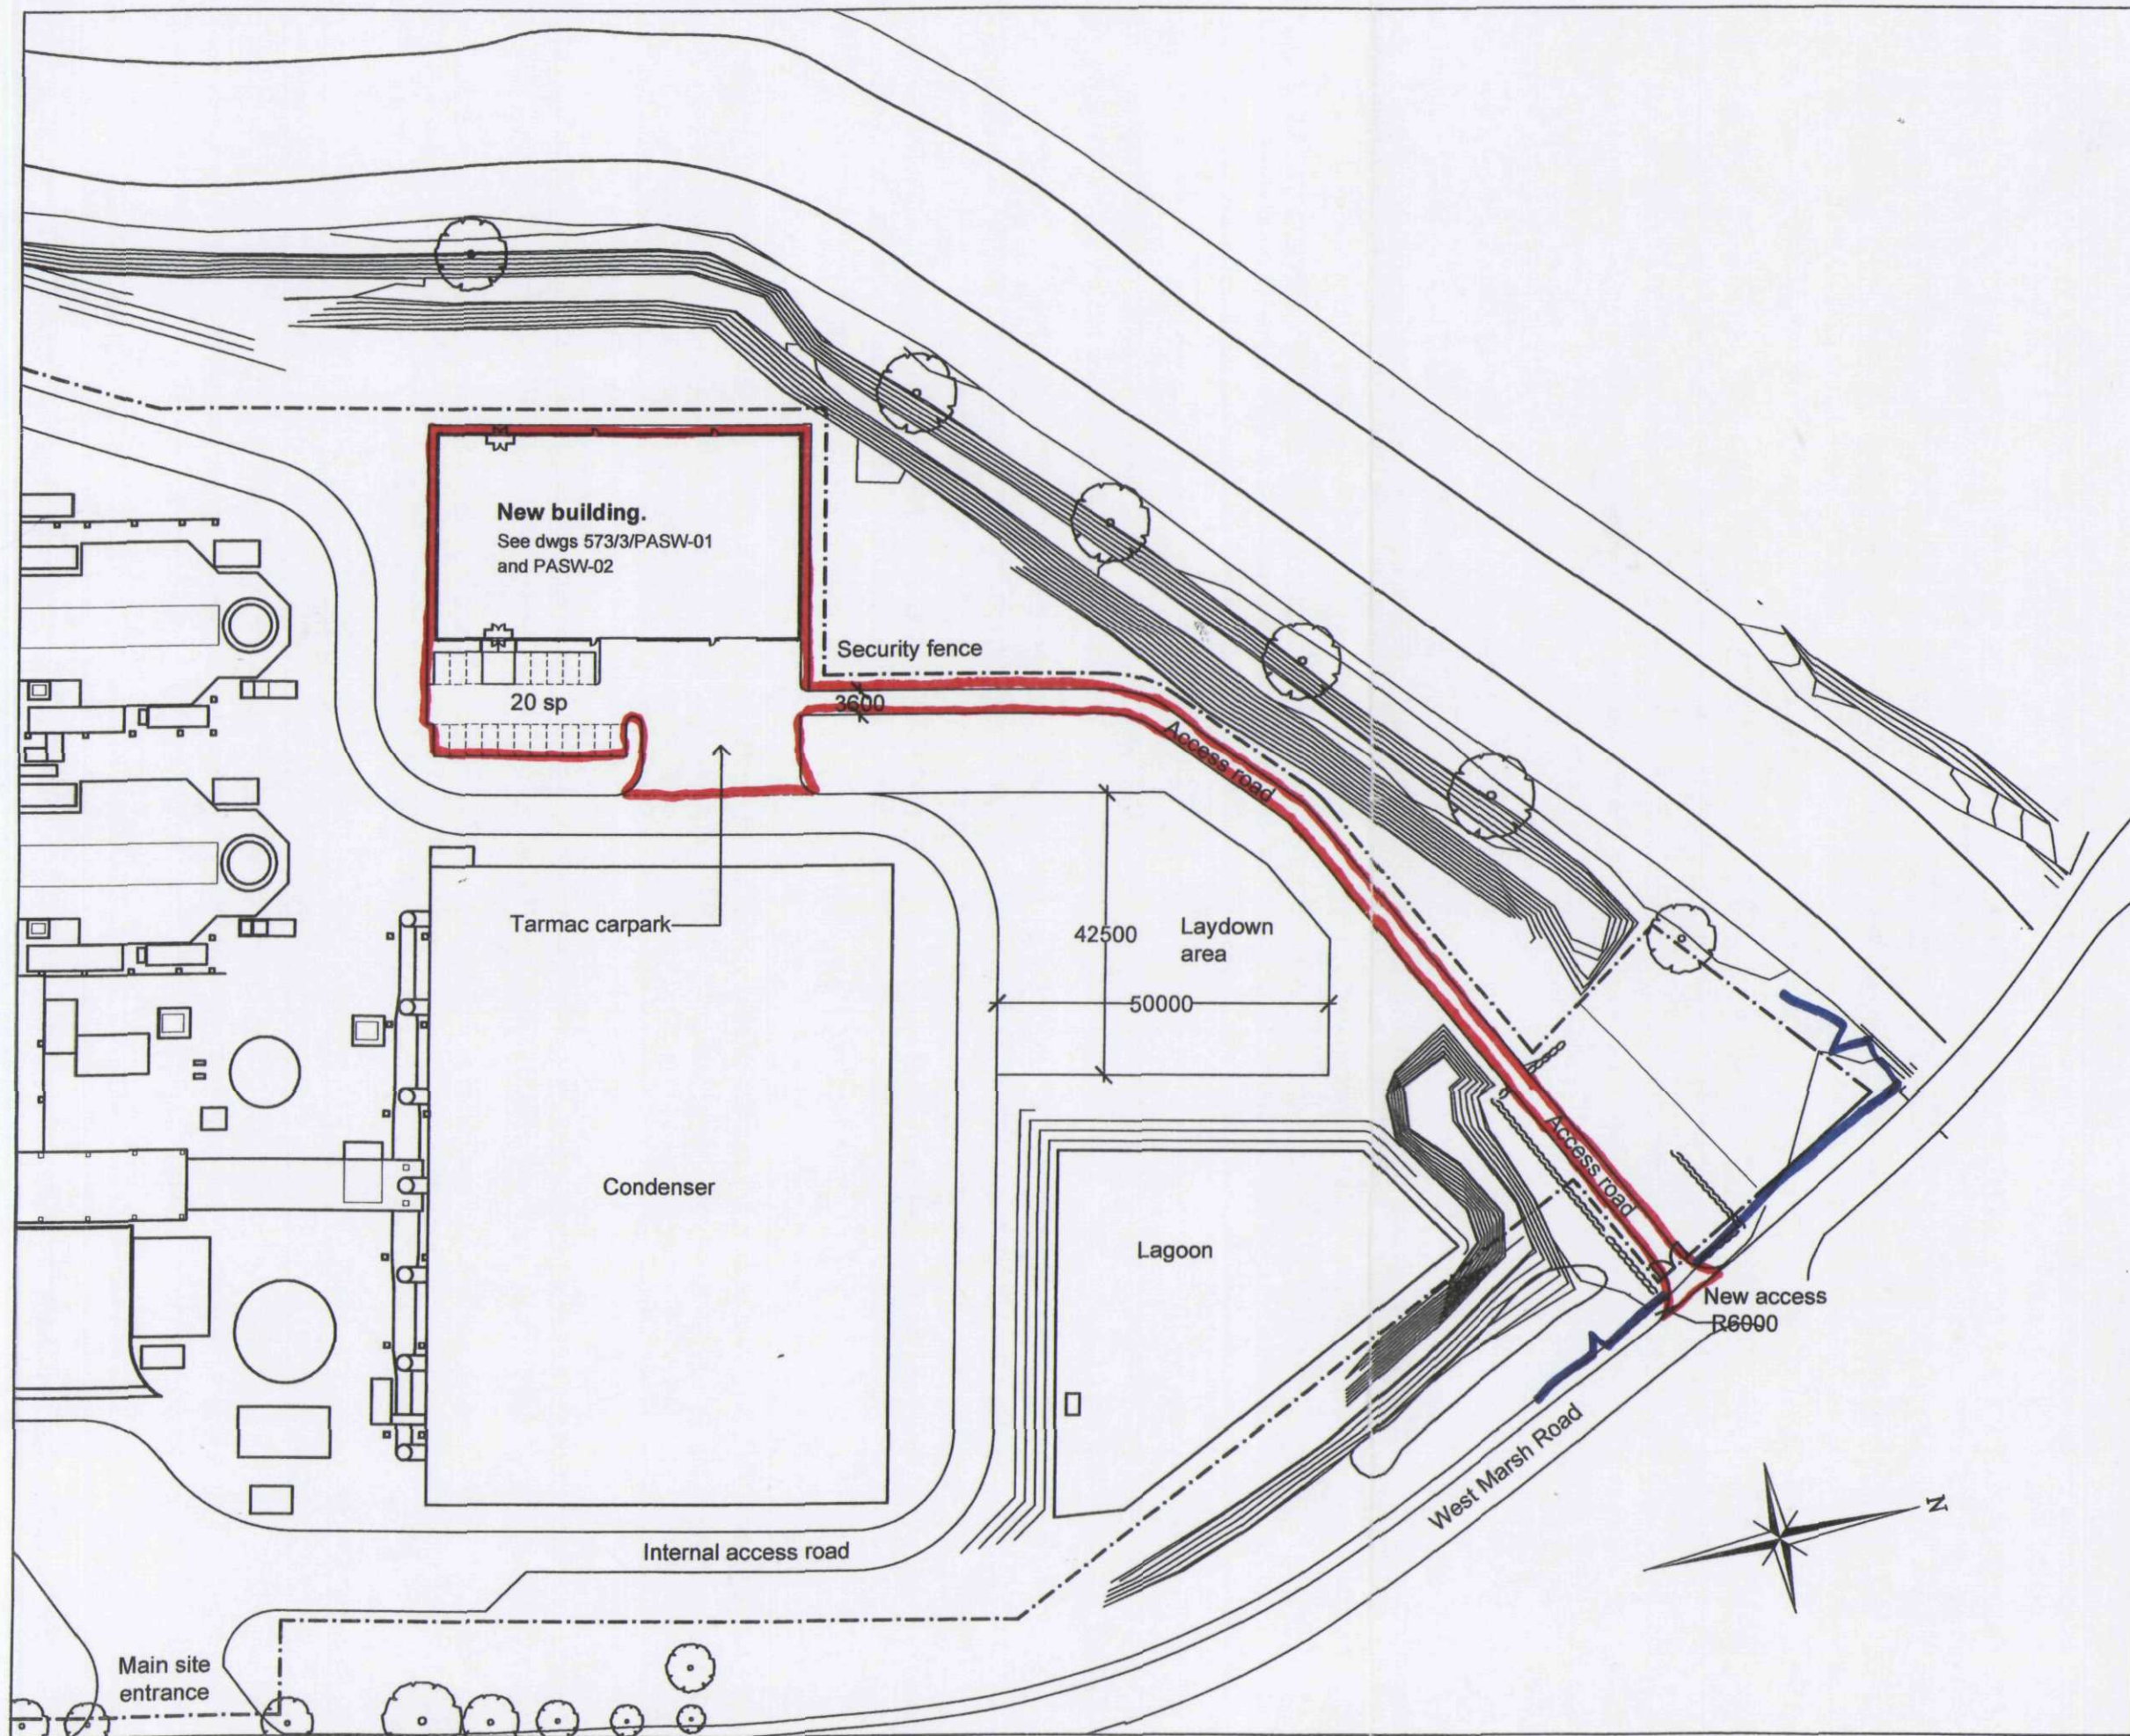

**DETERMINED
PLAN**

SHDC
Planning & Development
10 JUN 2004
Ref: 0768104

Rev.	By	Notes	Date
A	AC	Client comments incorporated	2/6/04

rdc THE ROBERT DOUGHTY CONSULTANCY LIMITED
TOWN AND COUNTRY PLANNING-LANDSCAPE ARCHITECTURE
32 High Street, Helpingham, Sleaford, Lincolnshire, NG34 0RA
Tel: (01529) 421648 Fax: (01529) 421358
Website: www.rdc-landplan.demon.co.uk
E mail: admin@rdc-landplan.demon.co.uk

Client:
Spalding Energy Co. Ltd

Project:
Proposed administration building

Drawing title:
Proposed siting

Job No. 573-3	Drawing No. L01	Rev. A	Drawn AC
Scale 1:1000	Date May 2004	Checked	

DO NOT SCALE from this drawing. All measurements should be checked against on site conditions and any discrepancies should be brought to the attention of the Robert Doughty Consultancy.