

WHEN PRINTING: ensure that printer settings are set to **A3 @ '100% Zoom'** and **NOT 'fit to page'** to preserve scale.

(We recommended using a professional printing company to avoid scaling issues)



Always check scale bar before scaling

Drawings By:
Root Community Transformation
CIC
Marsh House Community Centre
Bramingham Road
Luton
Beds

Scale: 1 : 100

Planning application

Current Revision:

Current Document created
07/08/2024 15:26:10


Sheet Initialised date:
07-08-24

Author: RCTplans CIC


Project Address:
Holly Cottage
Fengate
Moulton Chapel
SPalding
PE12 0XR

Sheet Name:
Ground + First Floor- Design
Brief Main House

Sheet No:
EP-300.2
Rev1

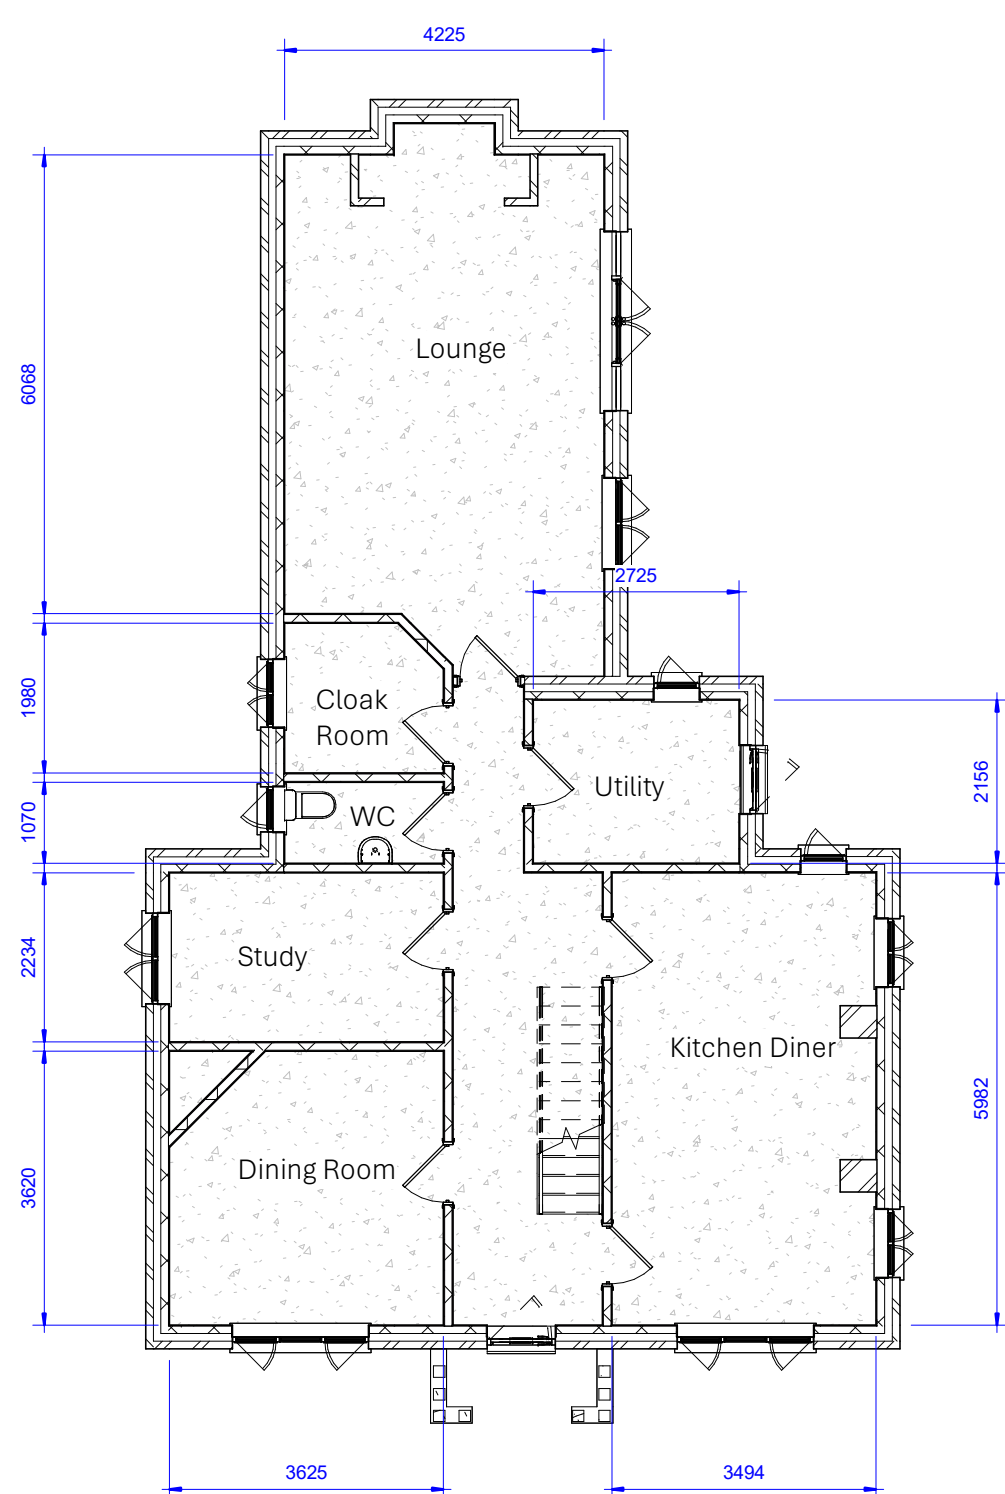

1
EP-300.2
Rev1
GROUND FLOOR (EXISTING) Design Brief Main House
1 : 100

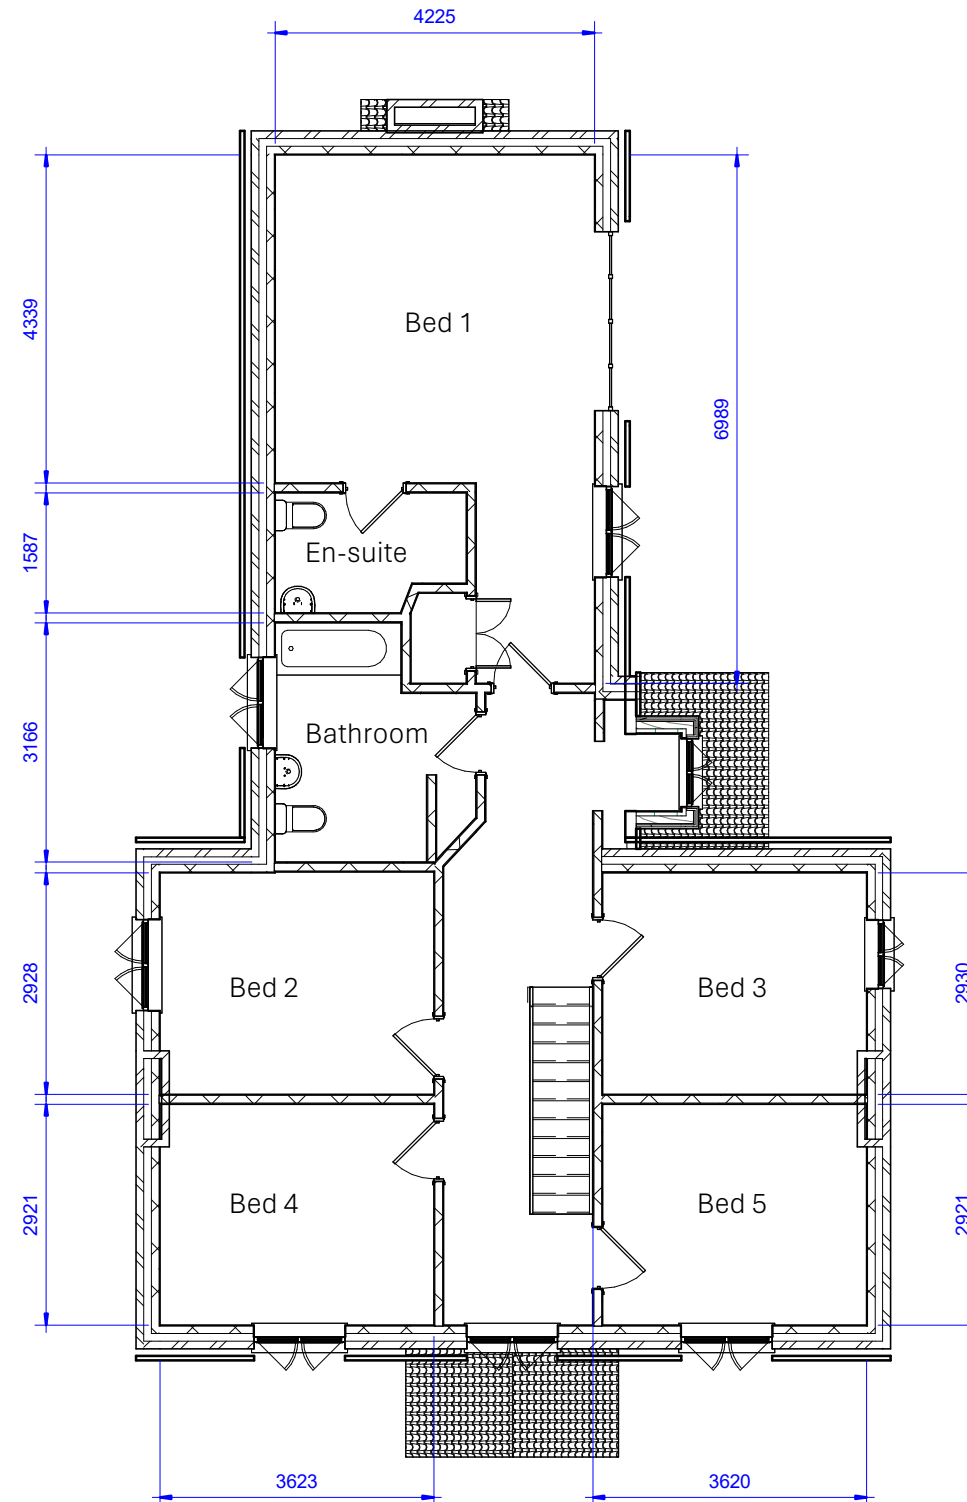

2
EP-300.2
Rev1
FIRST FLOOR (EXISTING) Design Brief Main House
1 : 100