

© Architectural works are protected automatically under the 'Copyright, Designs and Patents Act 1988'. Copy or reproduction of these drawings is by express consent of the author.



SCALE WARNING

PLEASE NOTE: There is a risk of distortion of the scale of drawings if incorrect print settings are used or the media is corrupted. RCT Plans cannot take responsibility for the accuracy of media which has been transmitted digitally and then printed from file by a third party, Therefore:

All subsequent prints should be checked for scale against the original scale.

TO CHECK SCALE:

Check the reference dimensions at the top and the left hand side of each printed drawing sheet.

Current Document created

02/09/2024 16:29:59

Sheet Initialised date:

07-08-24

Author: RCTplans CIC

Project Address:

Holly Cottage
Fengate
Moulton Chapel
Spalding
PE12 0XR

Sheet Name:


Ground + First Floor
PROPOSED (AREA PLAN)
Main Dwelling

Sheet No:

EP-301.2
Rev2

0 5 M


Current Revision:

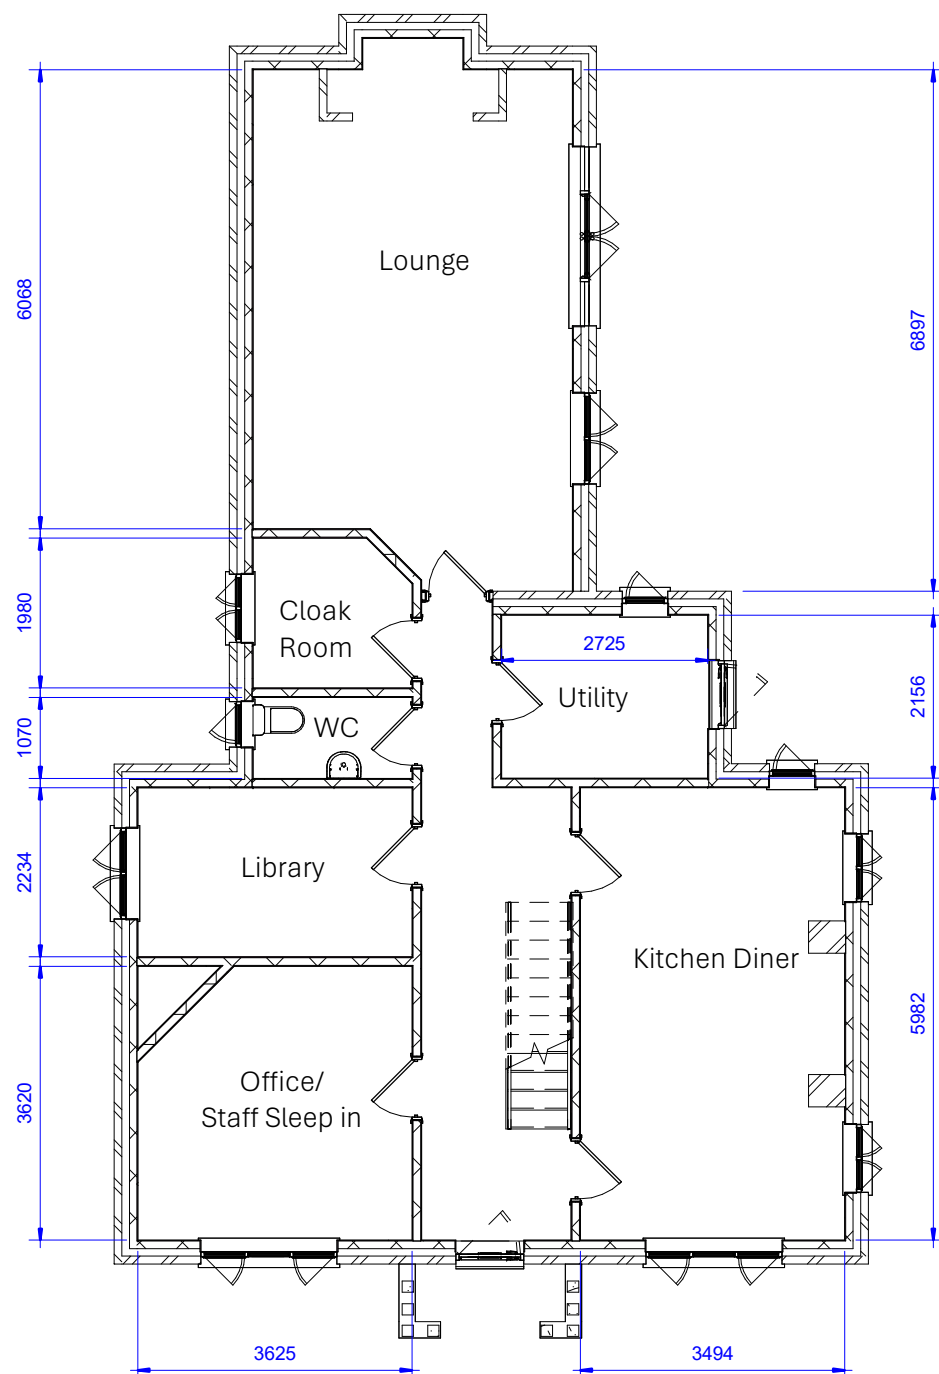

1
EP-301.2
Rev2

GROUND FLOOR (PROPOSED) Design Brief Main House

1 : 100

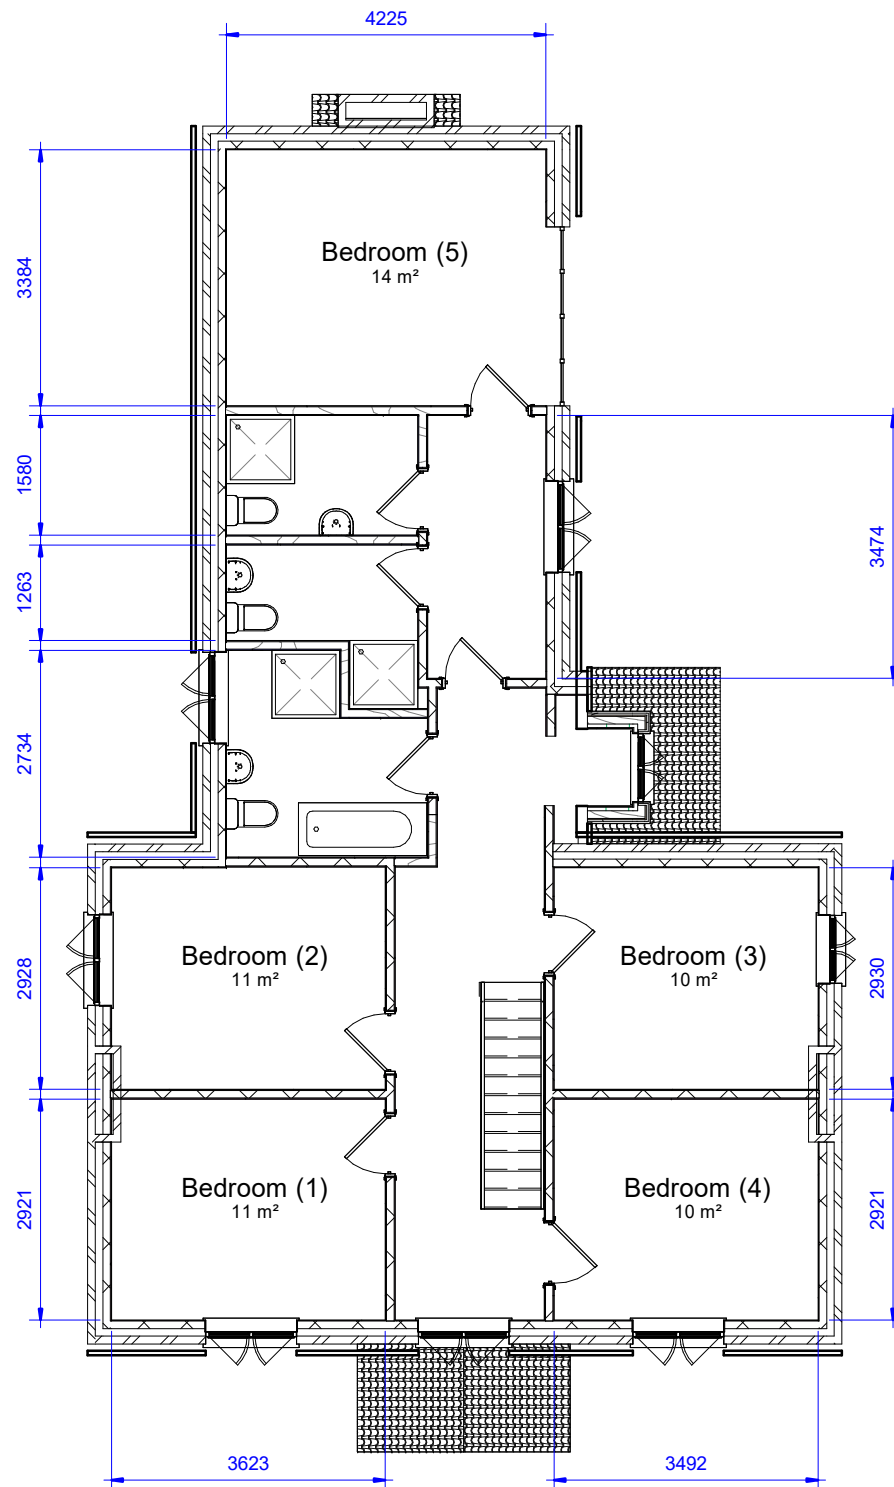

2
EP-301.2
Rev2

FIRST FLOOR (PROPOSED) Design Brief Main Dwelling

1 : 100