
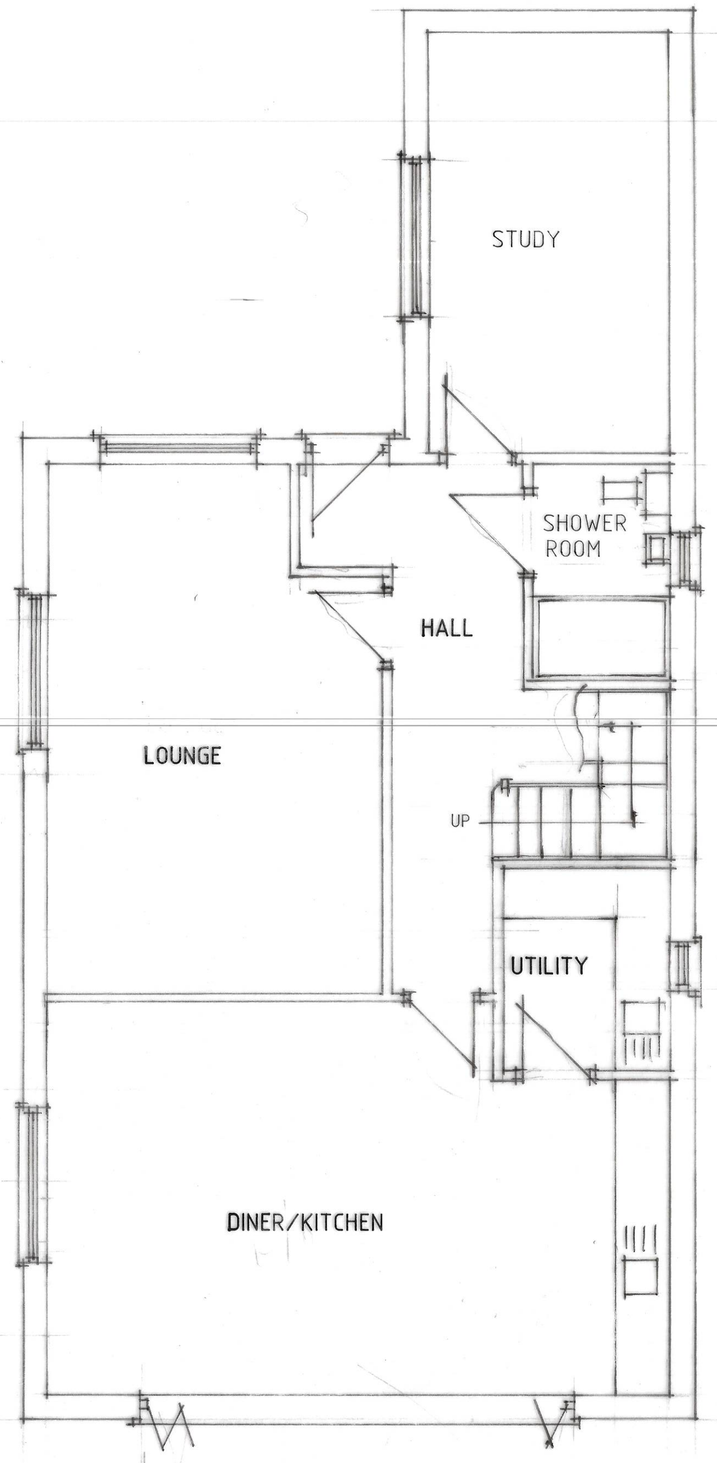



GROUND FLOOR PLAN

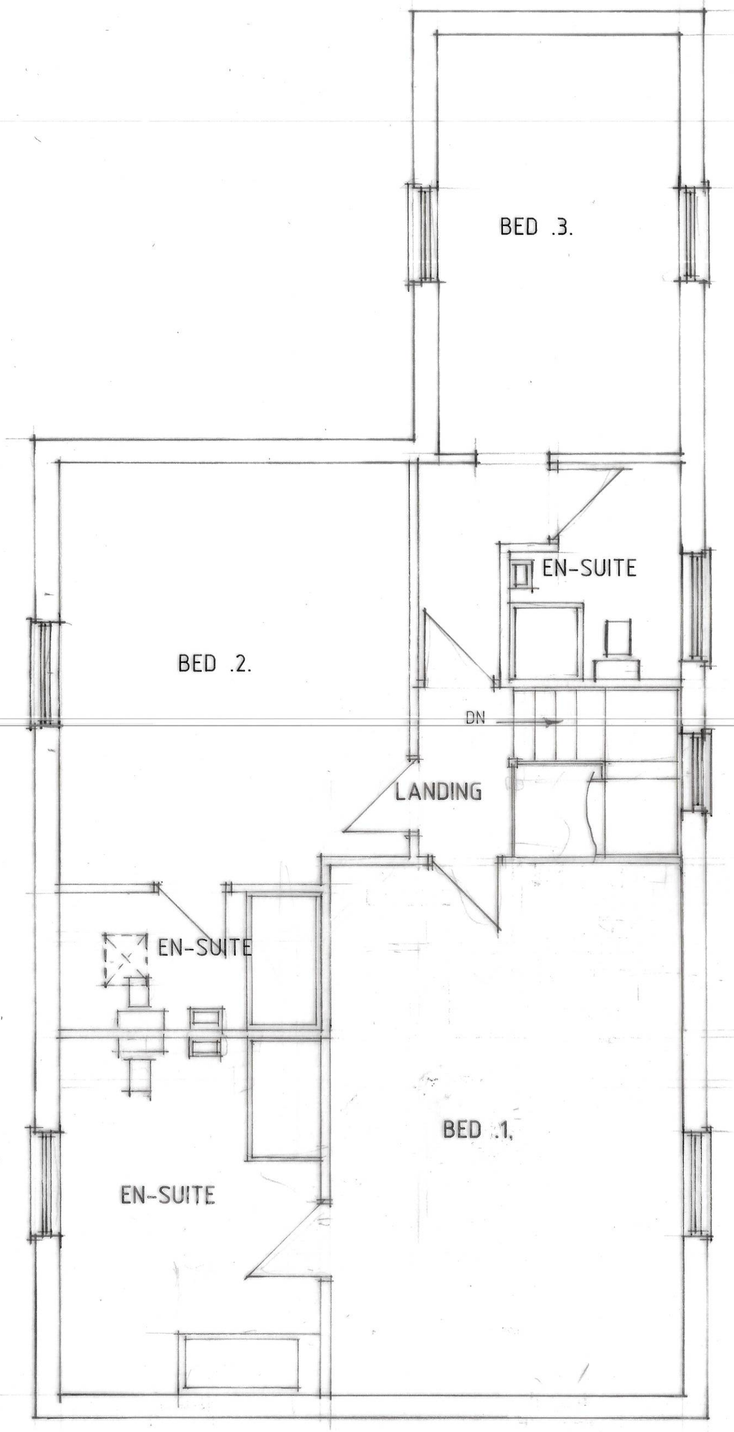


FIRST FLOOR PLAN

A - ALTS - 5.1.26

Status DESIGN
CONSULTANTS IN ARCHITECTURE & PLANNING

PROPOSED HOUSE TO REAR OF MOULTON BUTCHERS, 18 HIGH STREET, MOULTON FOR

MR. A. WOODS.

HOUSE FLOOR PLANS

| | |
|---|---|
| 1:50 | SD24-028/5 |
| DEC-25 | B.GILHAM. |

Westfield Lodge, Low Lane, Holbeach, Lincs, PE12 7PW
Tel: 01406 424343
Email: info@status-design.co.uk